STATE	COUNTY	PROJECT NUMBER	SHEET NO.	TOTAL SHEETS
GA.	BULLOCH	CSSFT-0008-00(424)	35	55

PIEDMONT

γ= 120 PCF
Φ= 25 DEGREES
C= 300 PCF

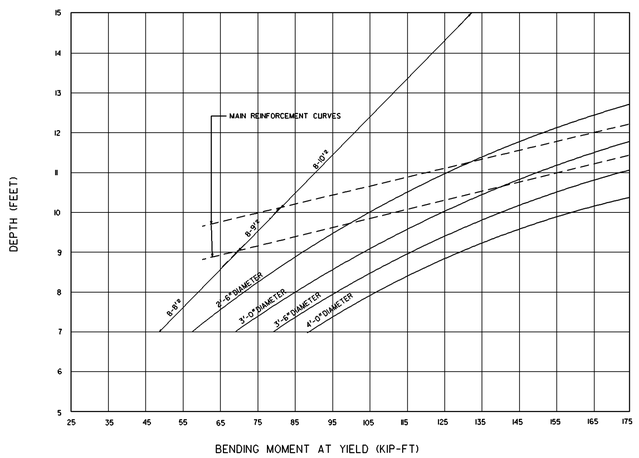

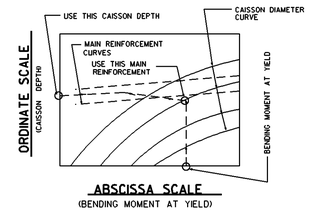

PROCEDURE TO FIND FOOTING SIZE

1. DETERMINE "BENDING MOMENT AT YIELD" FROM APPROVED SHOP DRAWINGS
2. SELECT DIAMETER OF CAISSON.
3. READ "BENDING MOMENT AT YIELD" ON ABSCISSA SCALE, PROJECT A VERTICAL LINE UPWARD UNTIL THE DESIRED "CAISSON DIAMETER CURVE" IS INTERSECTED, TURN 90 DEGREES AND PROJECT A HORIZONTAL LINE UNTIL THE ORDINATE SCALE IS INTERSECTED.
4. READ THE REQUIRED "CAISSON DEPTH" FROM THE INTERSECTION POINT ON THE ORDINATE SCALE DEPTH SHALL BE INTERPOLATED TO THE NEAREST 3 INCH INCREMENT.
5. READ THE REQUIRED "MAIN REINFORCEMENT SIZE" FROM THE INTERSECTION POINT ON THE CAISSON DIAMETER CURVE.

VALLEY & RIDGE

γ= 115 PCF
Φ= 18 DEGREES
C= 750 PSF

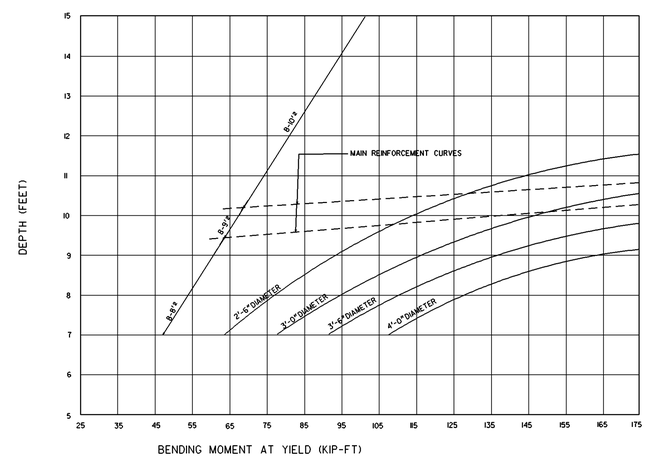

COASTAL PLAIN

ø= 120 PCF
Φ= 32 DEGREES
C= 0 PCF

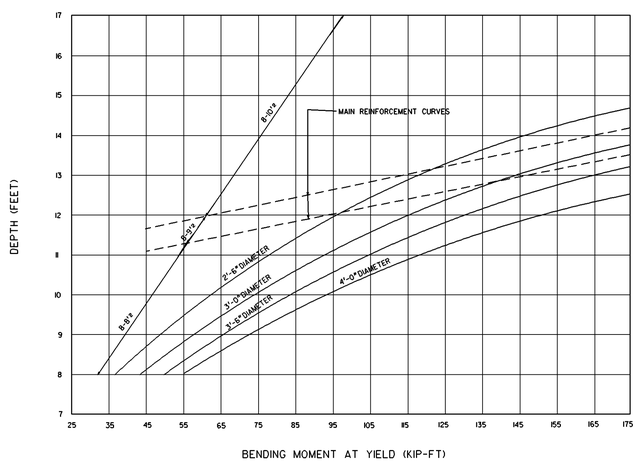

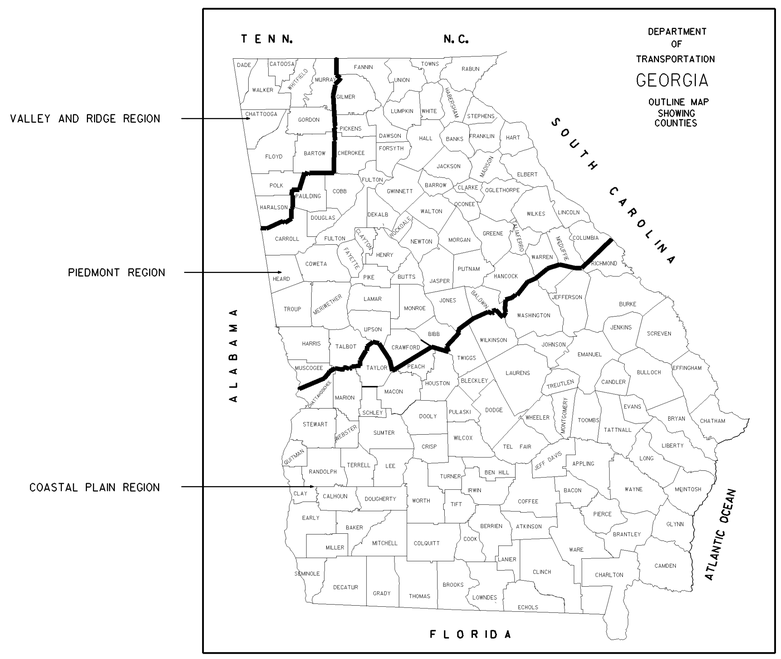

NOTE: ALL REINFORCEMENT SHALL BE PLACED AND TIED IN ACCORDANCE WITH THE STANDARD SPECS AND SPECIAL PROVISIONS. WELDING OF BAR REINFORCEMENT SHALL NOT BE PERMITTED.

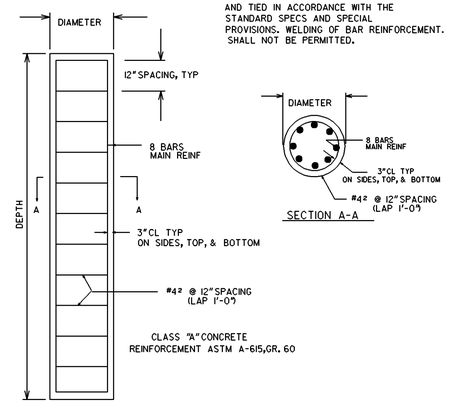

CAISSON DETAIL

REV. BY:	REVISION DESCRIPTION	DATE

DEPARTMENT OF TRANSPORTATION
STATE OF GEORGIA

TRAFFIC SIGNAL DETAIL

DETAILS OF STRAIN POLE AND MAST ARM FOUNDATIONS

APRIL 2010

NOT TO SCALE - REPORT ERRORS

DETAIL NUMBER
TS-06