| DATETIME$$$ TIME$$$ | $PRF$ | $DGN$ | STATE | PROJECT NUMBER | SHEET NO. | TOTAL SHEETS |
|---|---|---|---|---|---|---|
| $USER$ | $$PENTABLE$$ | | GA | CSSFT-0008-00(534) | | |

NOTE:
RAISED PAVEMENT MARKERS SHOULD BE PLACED AS FOLLOWS:
TYPE 1 @ 80' O.C. FOR 5" SOLID YELLOW AND
TYPE 3 @ 20' O.C. FOR SOLID WHITE TURN BAYS
SEE GDOT DETAIL T-15A

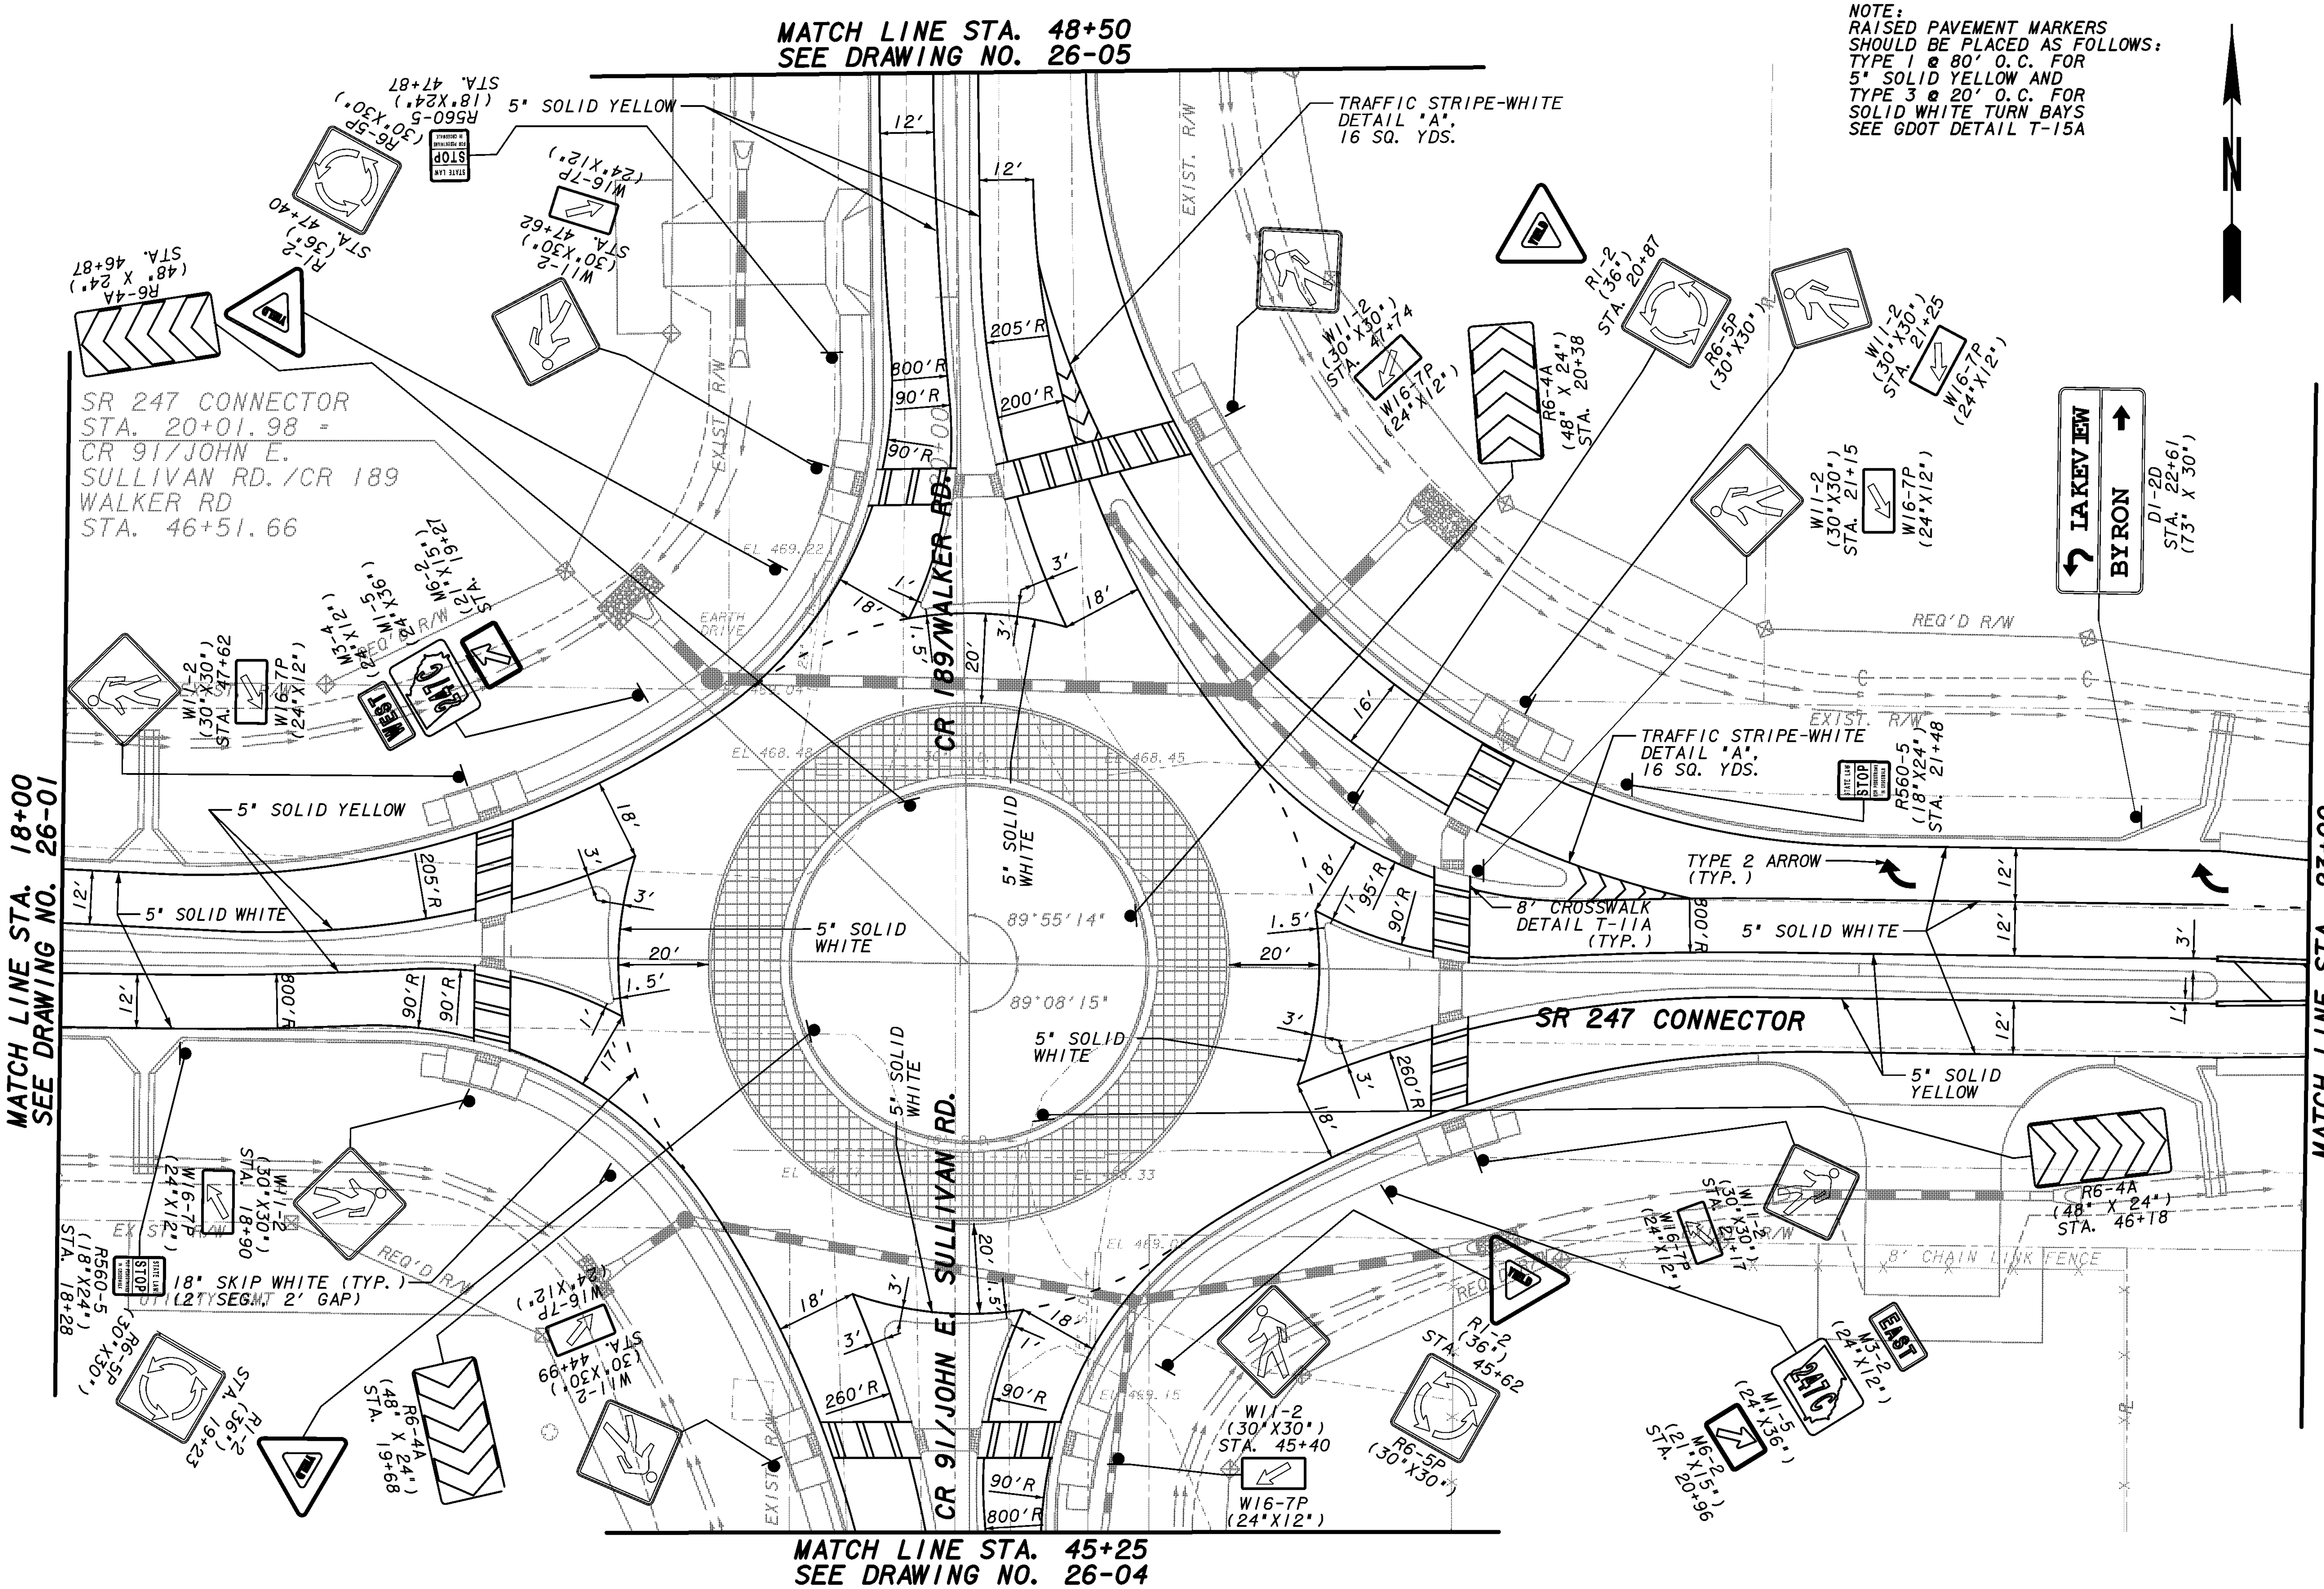


USE ON CONSTRUCTION

PROPERTY AND EXISTING R/W LINE
REQUIRED R/W LINE
CONSTRUCTION LIMITS
EASEMENT FOR CONSTR & MAINTENANCE OF SLOPES
EASEMENT FOR CONSTR OF SLOPES
EASEMENT FOR CONSTR OF DRIVES

BEGIN LIMIT OF ACCESS............BLA
END LIMIT OF ACCESS.............ELA
LIMIT OF ACCESS
REQ'D R/W & LIMIT OF ACCESS
ESA FENCE

Wolverton & Associates
Consulting Engineers + Land Surveyors
6745 Sugarloaf Parkway · Suite 100 · Duluth, Georgia 30097
Phone: (770) 447-8999 · Fax: (770) 447-9070
www.wolverton-assoc.com

SCALE IN FEET
0 20 40 80

REVISION DATES
01-09-14

STATE OF GEORGIA
DEPARTMENT OF TRANSPORTATION
OFFICE: TRAFFIC OPERATIONS
SIGNING AND MARKING PLANS

DRAWING No.
26-02

GPLN