# DETAILS & SUMMARY OF QUANTITIES - OVERHEAD STREET NAME SIGNS

## MOUNTED ON TRAFFIC SIGNAL SPAN WIRES

D-SPEC. #1




D-SPEC. #2




D-SPEC. #3

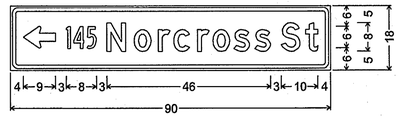


D-SPEC. #4

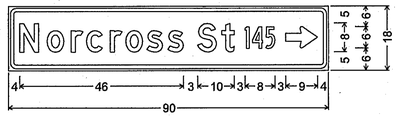


D-SPEC. #5

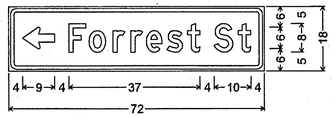


D-SPEC. #6

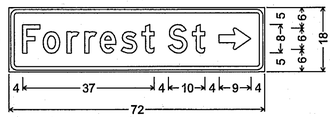


D-SPEC. #7

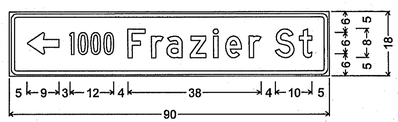


D-SPEC. #8

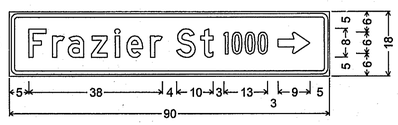


D-SPEC. #9

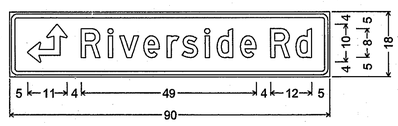


D-SPEC. #10

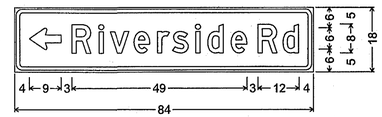


D-SPEC. #11




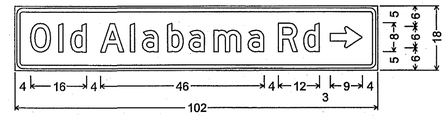


NOTE: FOR USE ON DIAGONAL SPANS WHERE WIND OR TWIST ARE A PROBLEM.
SPAN WIRE SIGN MOUNT
NO-FLIP DESIGN
MODEL "ATS 2020 OR EQUIVALENT"
(NO SCALE)

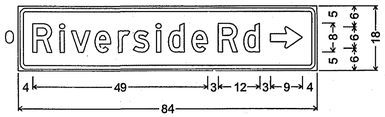NOTE:
MINIMUM OF TWO HANGERS PER STREET NAME SIGN.

ALL LETTERS TO BE 8" U.C. & 6" L.C. SERIES "D"
ALL ARROWS TO BE 6" TALL & 9" LONG.

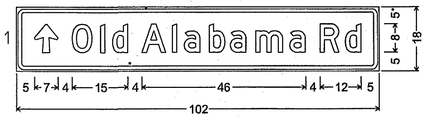BORDER SHALL BE 1/2".
RADIUS SHALL BE 1-1/2".

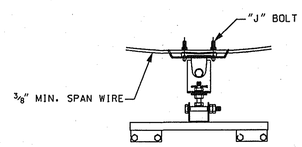SIGN PANELS SHALL BE FABRICATED OF ONE CONTINUOUS PIECE OF ALUMINUM. SPLICING OF ALUMINUM PANELS SHALL NOT BE PERMITTED.

ALL SIGNS SHALL BE WHITE REFLECTORIZED LEGEND AND BORDER ON STANDARD INTERSTATE GREEN REFLECTORIZED BACKGROUND.

## SUMMARY

| LOCATION | HIGHWAY SIGNS TP 2 MATL - REFL SHEETING TP9 | | | |
|---|---|---|---|---|
| | CODE | SIZE | QUAN. | SQ.FT. |
| INTERSECTION NO. 1 | | | | |
| NORCROSS ST @ | D-SPEC #1 | 90"X18" | 1 | 11.25 |
| FORREST ST/FRAZIER ST | D-SPEC #2 | 90"X18" | 1 | 11.25 |
| | D-SPEC #3 | 72"X18" | 1 | 9.00 |
| | D-SPEC #4 | 72"X18" | 1 | 9.00 |
| | D-SPEC #5 | 90"X18" | 1 | 11.25 |
| | D-SPEC #6 | 90"X18" | 1 | 11.25 |
| INTERSECTION NO. 2 | | | | |
| OLD ALABAMA RD | D-SPEC #7 | 90"X18" | 1 | 11.25 |
| @ RIVERSIDE RD | D-SPEC #8 | 84"X18" | 1 | 10.50 |
| | D-SPEC #9 | 102"X18" | 1 | 12.75 |
| | D-SPEC #10 | 84"X18" | 1 | 10.50 |
| | D-SPEC #11 | 102"X18" | 1 | 12.75 |
| TOTALS | | | 11 | 120.75 |