DETAILS & SUMMARY OF QUANTITIES - OVERHEAD STREET NAME SIGNS

MOUNTED ON TRAFFIC SIGNAL SPAN WIRES

D-SPEC. #12

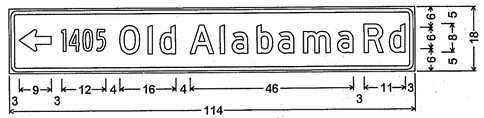

D-SPEC. #13

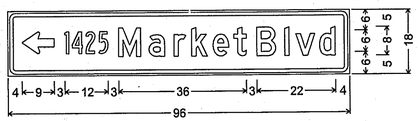

D-SPEC. #14

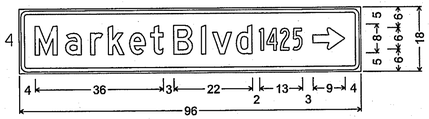

D-SPEC. #15

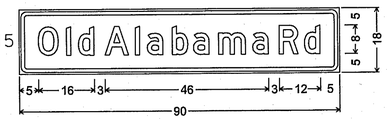

D-SPEC. #16

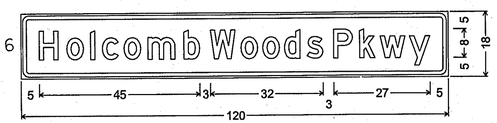

D-SPEC. #17

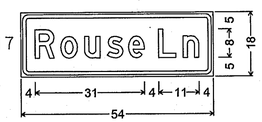

D-SPEC. #18

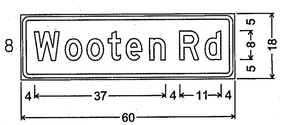

D-SPEC. #19

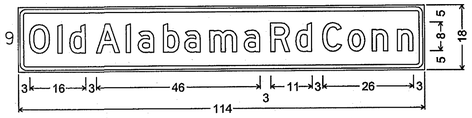

D-SPEC. #20

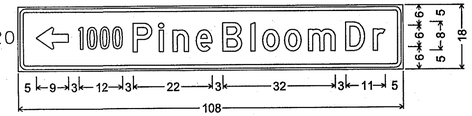

D-SPEC. #21

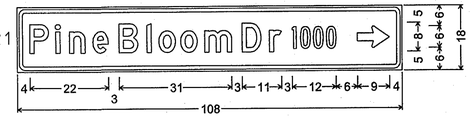

D-SPEC. #22

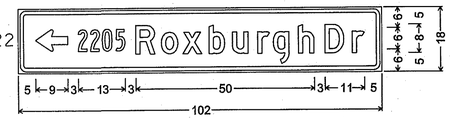

D-SPEC. #23

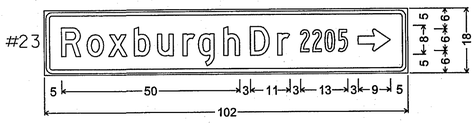

D-SPEC. #24

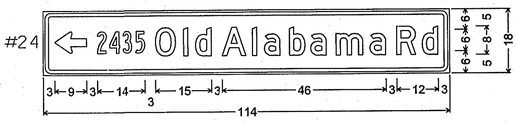

D-SPEC. #25

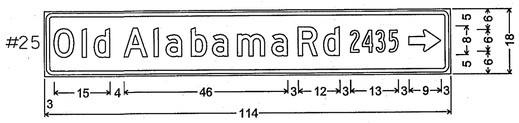

SUMMARY

LOCATION	HIGHWAY SIGNS TP 2 MATL - REFL SHEETING TP9			
	CODE	SIZE	QUAN.	SQ.FT.
INTERSECTION NO. 3				
OLD ALABAMA RD	D-SPEC #12	114"X18"	1	14.25
@ MARKET BLVD	D-SPEC #13	96"X18"	1	12.00
	D-SPEC #14	96"X18"	1	12.00
INTERSECTION NO. 4				
OLD ALABAMA RD	D-SPEC #15	90"X18"	2	22.50
@ HOLCOMB WOODS PKWY	D-SPEC #16	120"X18"	2	30.00
INTERSECTION NO. 5				
OLD ALABAMA RD	D-SPEC #15	90"X18"	1	11.25
@ ROUSE LN	D-SPEC #17	54"X18"	2	13.50
INTERSECTION NO. 6				
OLD ALABAMA RD	D-SPEC #15	90"X18"	2	22.50
@ WOOTEN RD	D-SPEC #18	60"X18"	2	15.00
INTERSECTION NO. 7				
OLD ALABAMA RD @	D-SPEC #15	90"X18"	2	22.50
OLD ALABAMA RD CONNECTOR	D-SPEC #19	114"X18"	2	28.50
INTERSECTION NO. 8				
OLD ALABAMA RD @	D-SPEC #20	108"X18"	1	13.50
ROXBURGH DR/PINE BLOOM DR	D-SPEC #21	108"X18"	1	13.50
	D-SPEC #22	102"X18"	1	12.75
	D-SPEC #23	102"X18"	1	12.75
	D-SPEC #24	114"X18"	1	14.25
	D-SPEC #25	114"X18"	1	14.25
TOTALS			24	285.00

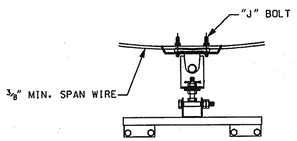

NOTE: FOR USE ON DIAGONAL SPANS WHERE WIND OR TWIST ARE A PROBLEM.
SPAN WIRE SIGN MOUNT
NO-FLIP DESIGN
MODEL "ATS 2020 OR EQUIVALENT"
(NO SCALE)

NOTE:
MINIMUM OF TWO HANGERS PER STREET NAME SIGN.

ALL LETTERS TO BE 8" U.C. & 6" L.C. SERIES "D"
ALL ARROWS TO BE 6" TALL & 9" LONG.

BORDER SHALL BE 1/2".
RADIUS SHALL BE 1-1/2".

SIGN PANELS SHALL BE FABRICATED OF ONE CONTINUOUS PIECE OF ALUMINUM. SPLICING OF ALUMINUM PANELS SHALL NOT BE PERMITTED.

ALL SIGNS SHALL BE WHITE REFLECTORIZED LEGEND AND BORDER ON STANDARD INTERSTATE GREEN REFLECTORIZED BACKGROUND.

DESIGNED BY: AW	DRAWN BY: AW	DATE: 02/13/08
	REVIEWED BY: BR/DT	DATE: 02/16/08

ARCADIS

SCALE IN FEET
0 30 60 120

REVISION DATES

STATE OF GEORGIA
DEPARTMENT OF TRANSPORTATION
OFFICE: TRAFFIC OPERATIONS

OVERHEAD STREET SIGNS - 2

DRAWING No. 6-03