VOID

RELEASED FOR CONSTRUCTION - 07-23-13

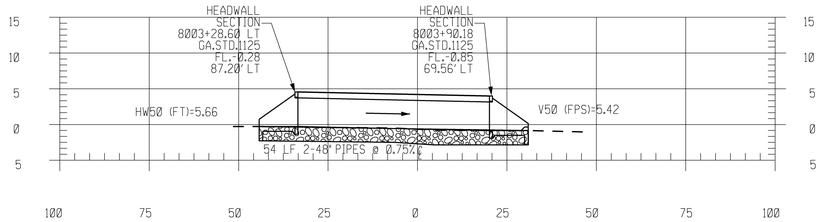

BOURNE AVE. LOCAL ACCESS ROAD
CP17

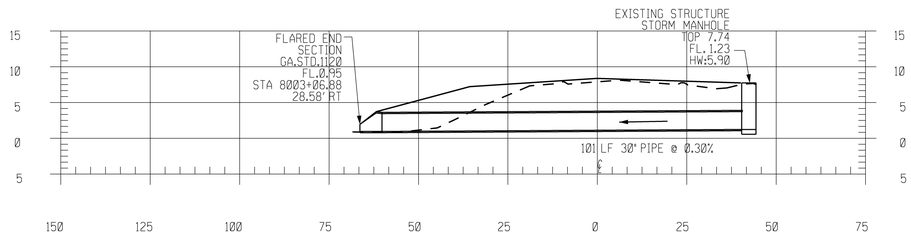

8003+06.88
BOURNE AVE. LOCAL ACCESS ROAD
CPX5

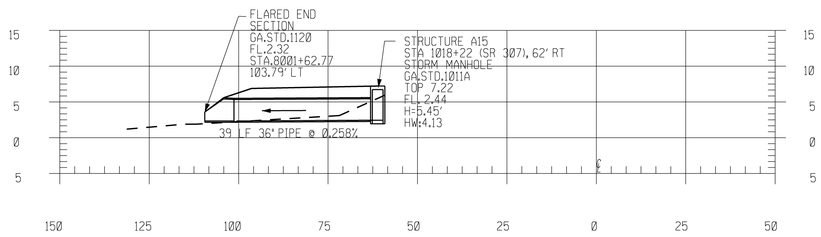

8001+00
BOURNE AVE. LOCAL ACCESS ROAD
CPX2
A-15

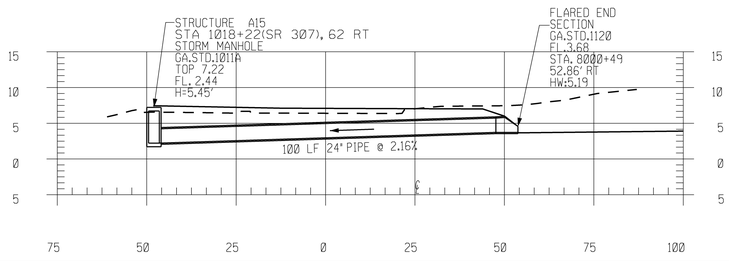

8000+74
BOURNE AVE. LOCAL ACCESS ROAD
CPX3
A-15

THE LPA GROUP
TRANSPORTATION CONSULTANTS
A UNIT OF MICHAEL BAKER CORPORATION
3595 ENGINEERING DRIVE
NORCROSS, GEORGIA 30092
(770) 263-9118

1 INCH = 10 FT VERT.
1 INCH = 20 FT HORIZ.

REVISION DATES

STATE OF GEORGIA
DEPARTMENT OF TRANSPORTATION
OFFICE: INNOVATIVE PROGRAM DELIVERY

DRAINAGE CROSS SECTIONS

DRAWING No. 22-015