VOID

RELEASED FOR CONSTRUCTION - 07-23-13

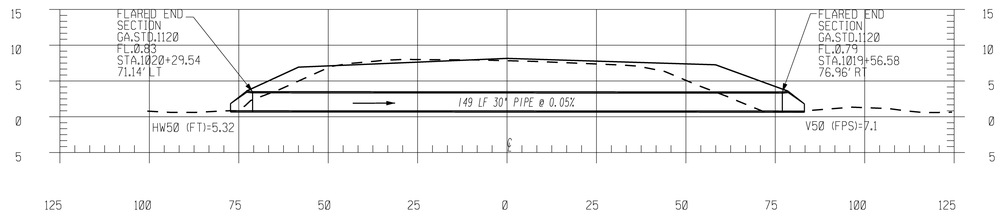

1019+93
BOURNE AVE.
SKEW ANGLE 65.4°
CPX1

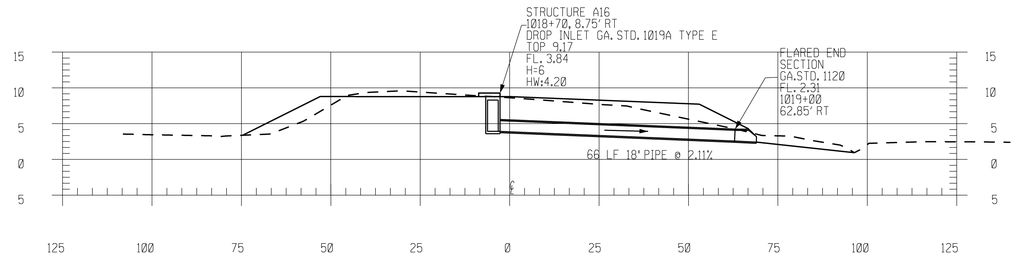

1018+70.00
BOURNE AVE.
SKEW ANGLE 64.32°
A16

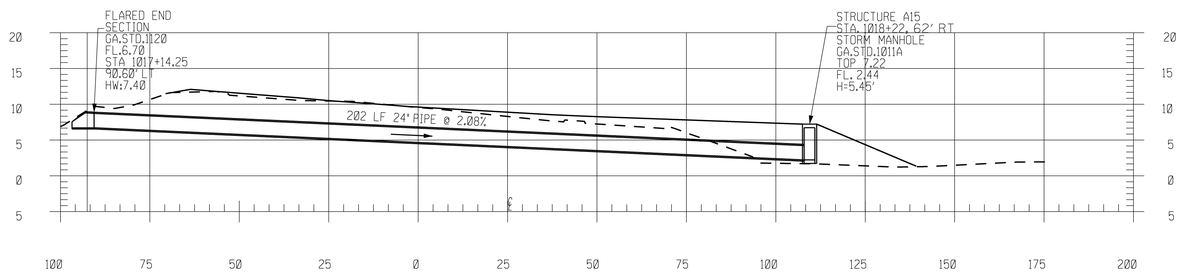

1017+79
BOURNE AVE.
SKEW ANGLE 124.6°
CPX4
A-15

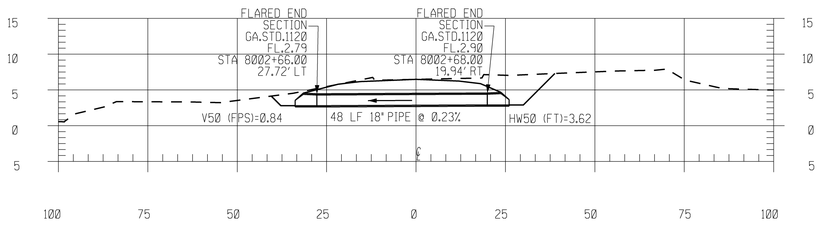

8002+67.66
BOURNE AVE. LOCAL ACCESS ROAD
CPX6

THE LPA GROUP
TRANSPORTATION CONSULTANTS
A UNIT OF MICHAEL BAKER CORPORATION
3595 ENGINEERING DRIVE
NORCROSS, GEORGIA 30092
(770) 263-9118

1 INCH = 10 FT VERT.
1 INCH = 20 FT HORIZ.

REVISION DATES

STATE OF GEORGIA
DEPARTMENT OF TRANSPORTATION
OFFICE: INNOVATIVE PROGRAM DELIVERY

DRAINAGE CROSS SECTIONS

DRAWING No. 22-016