5/11/2011 USER:stuart.day-EST	Jversion gplotborder-V8i-PO.tbl	K:\AMT_Roadway\0156631126 SRTS TO 03\CADD\FYT\0009440CV01.dgn GRWCOV	STATE	PROJECT NUMBER	SHEET NO.	TOTAL SHEETS
			GA	0009440	1	137

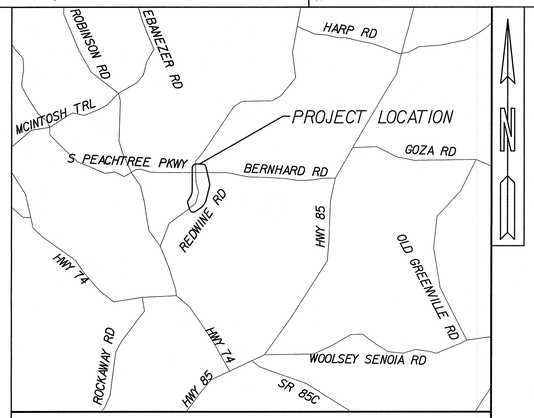

LOCATION SKETCH

DEPARTMENT OF TRANSPORTATION
STATE OF GEORGIA

PLAN AND PROFILE OF PROPOSED
PEEPLES ELEMENTARY SCHOOL & RISING STARR MIDDLE SCHOOL SAFE ROUTES TO SCHOOL FAYETTE COUNTY

FEDERAL AID PROJECT

FEDERAL ROUTE * N/A
STATE ROUTE * N/A
P.I.NO. 0009440

NOTE :
ALL REFERENCES IN THIS DOCUMENT,WHICH INCLUDES ALL PAPERS,WRITINGS, DOCUMENTS,DRAWINGS,OR PHOTOGRAPHS USED,OR TO BE USED IN CONNECTION WITH THIS DOCUMENT,TO *STATE HIGHWAY DEPARTMENT OF GEORGIA *,*STATE HIGHWAY DEPARTMENT *,GEORGIA STATE HIGHWAY DEPARTMENT *,*HIGHWAY DEPARTMENT *,OR *DEPARTMENT *WHEN THE CONTEXT THEREOF MEANS THE STATE HIGHWAY DEPARTMENT OF GEORGIA,AND SHALL BE DEEMED TO MEAN THE DEPARTMENT OF TRANSPORTATION.

DESIGN DATA:
TRAFFIC A.A.D.T.: 5260
TRAFFIC D.H.V.: N/A
DIRECTIONAL DIST:N/A
% TRUCKS: N/A
24 HR.TRUCKS %: N/A
SPEED DESIGN: 45 MPH

LOCATION & DESIGN APPROVAL DATE:

FUNCTIONAL CLASS:
URBAN MINOR ARTERIAL

THIS PROJECT IS 100% IN FAYETTE COUNTY AND IS 100% IN CONG.DIST.NO. 3.

PROJECT DESIGNATION: MINOR

THIS PROJECT HAS BEEN PREPARED USING THE HORIZONTAL GEORGIA COORDINATE SYSTEM OF 1984 (NAD 1983)/94 WEST ZONE,AND THE NORTH AMERICAN VERTICAL DATUM (NAVD) OF 1988.

SCALE IN FEET
0 500 1000 2000

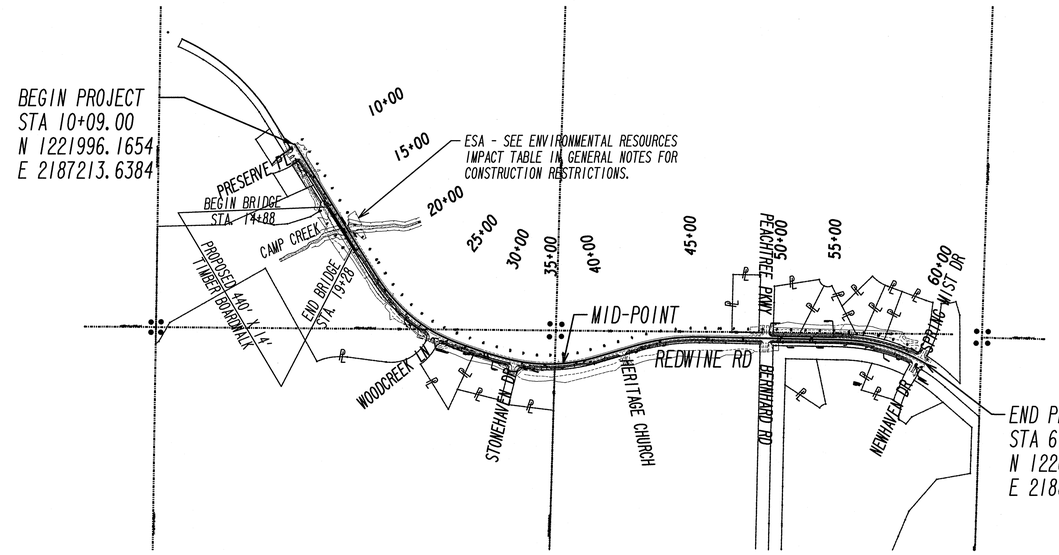

PREPARED BY: KIMLEY-HORN AND ASSOCIATES,INC.
DESIGN

SUBMITTED BY: KATHY ZAHUL
STATE TRAFFIC ENGINEER

THE DATA,TOGETHER WITH ALL OTHER INFORMATION SHOWN ON THESE PLANS OR IN ANYWAY INDICATED THEREBY,WHETHER BY DRAWINGS OR NOTES,OR IN ANY OTHER MANNER,ARE BASED UPON FIELD INVESTIGATIONS AND ARE BELIEVED TO BE INDICATIVE OF ACTUAL CONDITIONS. HOWEVER, THE SAME ARE SHOWN AS INFORMATION ONLY,ARE NOT GUARANTEED,AND DO NOT BIND THE DEPARTMENT OF TRANSPORTATION IN ANY WAY.THE ATTENTION OF BIDDER IS SPECIFICALLY DIRECTED TO SUBSECTIONS 102.04,102.05,AND 104.03 OF THE SPECIFICATIONS.

PI NO.0009440 FAYETTE COUNTY

LENGTH OF PROJECT	COUNTY NO.13 Project No. 0009440 MILES
NET LENGTH OF TRAIL	0.895
NET LENGTH OF BRIDGES	0.083
NET LENGTH OF PROJECT	0.978
NET LENGTH OF EXCEPTIONS	0.000
GROSS LENGTH OF PROJECT	0.978

MID-POINT COORDINATES
STA: 35+89.90
Latitude: 33° 21' 50.76"
Longitude: -84° 31' 11.73'

5/12/2011 DATE — CHIEF ENGINEER

PLANS COMPLETED 05-13-2011	
REVISIONS	
06/10/2011: Sheets 2-01, 4-01, 5-01, 5-03, 6-01, 6-02, 13-01	
to 13-10, 23-03 to 23-07, 23-11, 23-12, 24-01 to 24-10,	
26-01 to 26-08, 35-01 to 35-06, 54-02, 54-06 to 54-09,	
54-13, 54-17 to 54-20	
07/08/2011: Sheets 24-03, 24-04	

CONCON
3/1/2007