RELEASED FOR CONSTRUCTION - 12/05/11

10/3/2006 10:40:43 AM \\GDOT-DSN1\GDPLOT\OCF\go_tiff_output.gcf gowens M:\GARY\Revised 9003\9003.prf GO-R06

| STATE | PROJECT NUMBER | SHEET NO. | TOTAL SHEETS |
|---|---|---|---|
| GA. | | | |

## DETAILS OF RIGHT OF WAY MARKERS

NOTE: R/W MARKERS MAY BE EITHER CONCRETE OR GRANITE. ALL MARKERS SHALL BE PLACED AS DIRECTED BY THE ENGINEER.

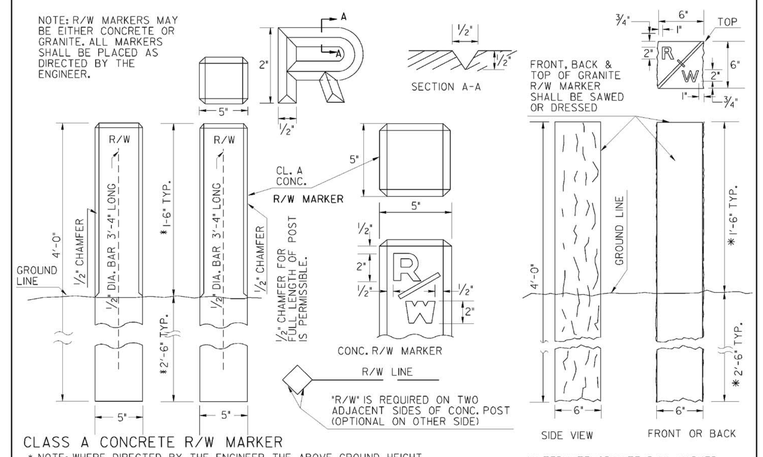


CLASS A CONCRETE R/W MARKER

* NOTE: WHERE DIRECTED BY THE ENGINEER, THE ABOVE GROUND HEIGHT OF ANY R/W MARKER SHALL BE REDUCED BY INCREASING THE DEPTH AS NEEDED WITH NO ADDITIONAL PAYMENT.

| BY | REVISION | DATE |
|---|---|---|
| G.L.O. | REDRAWN TO MATCH METRIC | 4-10-06 |
| | CA. STD. 9003 | |
| G.J.P. | REDRAWN | 6-30-98 |
| R.M.U. | REV. F.A.P. - SP. POST ALT. | 9-28-90 |
| R.M.U. | VAR. HT. R/W MARKER | 10-11-88 |
| R.M.U. | ADD. GRANITE R/W M. | 5-24-85 |

DEPARTMENT OF TRANSPORTATION
STATE OF GEORGIA

STANDARD
DETAILS OF MARKERS
FEDERAL AID AND STATE
RIGHT OF WAY MARKERS

NO SCALE REV. & REDR. DEC., 1981

DES. ____
DRW. R.M.U.
TRA. G.M.E.
CHK. R.K.C.

(SUBMITTED) STATE ROAD & AIRPORT DESIGN ENGINEER
(APPROVED) CHIEF ENGINEER

NUMBER 9003

10/3/2006 10:40:43 AM \\GDOT-DSN1\GDPLOT\OCF\go_tiff_output.gcf gowens M:\GARY\Revised 9003\9003.prf

THE LPA GROUP
TRANSPORTATION CONSULTANTS
A UNIT OF MICHAEL BAKER CORPORATION
3595 ENGINEERING DRIVE
NORCROSS, GEORGIA 30092
(770) 263-9118

REVISION DATES

STATE OF GEORGIA
DEPARTMENT OF TRANSPORTATION
OFFICE: INNOVATIVE PROGRAM DELIVERY
GEORGIA STANDARDS

DRAWING No. 41-038