DEPARTMENT OF TRANSPORTATION
STATE OF GEORGIA

PLAN AND PROFILE OF PROPOSED
SR 22/US 80
AT CR 33/HOLLEY ROAD
BIBB COUNTY

FEDERAL AID PROJECT
0009576

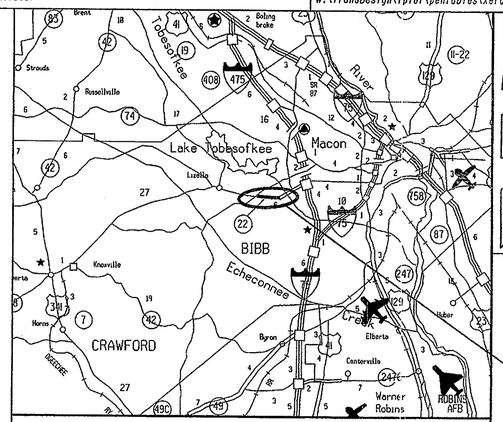

PROJECT 0009576
BIBB COUNTY

LOCATION SKETCH

DESIGN DATA:
TRAFFIC A.D.T.: 6550 (2014)
TRAFFIC A.D.T.: 8750 (2034)
TRAFFIC D.H.V.: 840
DIRECTIONAL DIST: 61/39
% TRUCKS: 5%
24 HR.TRUCKS %: 8%
SPEED DESIGN:
55 MPH (SR 22/US 80)
35 MPH (CR 33/HOLLEY RD)
25 MPH (ROUNDABOUT)

LOCATION & DESIGN APPROVAL DATE: N/A

FUNCTIONAL CLASS:
RURAL MINOR ARTERIAL (SR22)
RURAL LOCAL ROAD (HOLLEY RD)

THIS PROJECT IS 100% IN BIBB COUNTY AND IS 100% IN CONG.DIST.NO.2.

PROJECT DESIGNATION: EXEMPT

THIS PROJECT HAS BEEN PREPARED USING THE HORIZONTAL GEORGIA COORDINATE SYSTEM OF 1984 (NAD 1983)/94 WEST ZONE,AND THE NORTH AMERICAN VERTICAL DATUM (NAVD) OF 1988.

MID-POINT COORDINATES
STATION 50+00.00
N 1018876.0938
E 2408495.2693

NOTE :
ALL REFERENCES IN THIS DOCUMENT,WHICH INCLUDES ALL PAPERS,WRITINGS, DOCUMENTS,DRAWINGS,OR PHOTOGRAPHS USED,OR TO BE USED IN CONNECTION WITH THIS DOCUMENT,TO "STATE HIGHWAY DEPARTMENT OF GEORGIA","STATE HIGHWAY DEPARTMENT","GEORGIA STATE HIGHWAY DEPARTMENT","HIGHWAY DEPARTMENT",OR "DEPARTMENT" WHEN THE CONTEXT THEREOF MEANS THE STATE HIGHWAY DEPARTMENT OF GEORGIA,AND SHALL BE DEEMED TO MEAN THE DEPARTMENT OF TRANSPORTATION.

FEDERAL ROUTE # US 80
STATE ROUTE # SR 22
P.I.NO. 0009576

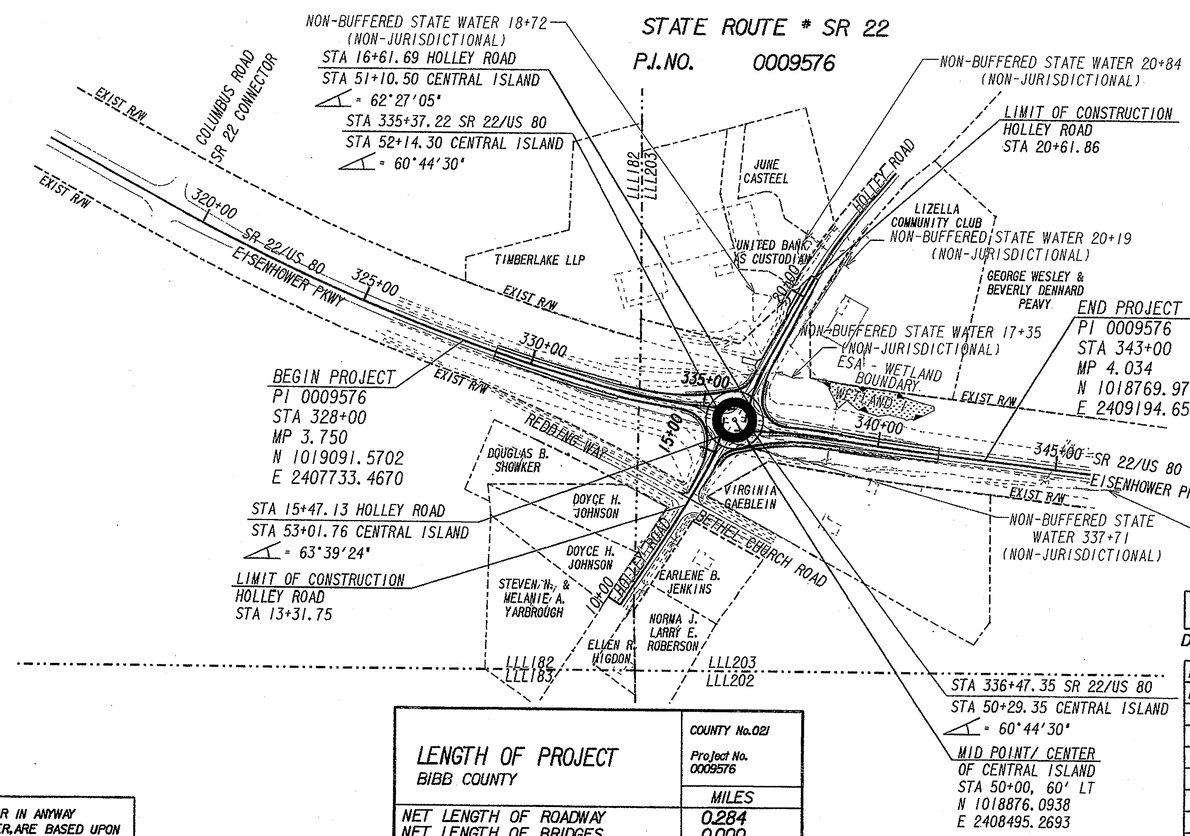

LENGTH OF PROJECT BIBB COUNTY	COUNTY No.021 Project No. 0009576 MILES
NET LENGTH OF ROADWAY	0.284
NET LENGTH OF BRIDGES	0.000
NET LENGTH OF PROJECT	0.284
NET LENGTH OF EXCEPTIONS	0.000
GROSS LENGTH OF PROJECT	0.284

PREPARED BY: ATKINS
DESIGN

GEORGIA REGISTERED No. 30086 PROFESSIONAL ENGINEER 9/16/2013 MICHAEL R. MOSELEY, JR.

RECOMMENDED FOR APPROVAL BY:
STATE PROGRAM DELIVERY ENGINEER

9/20/13
DATE
CHIEF ENGINEER

PLANS COMPLETED 09-16-2013	
REVISIONS	
11/4/2013	
12/9/2013	

DRAWING No. 01-001

THE DATA,TOGETHER WITH ALL OTHER INFORMATION SHOWN ON THESE PLANS OR IN ANYWAY INDICATED THEREBY,WHETHER BY DRAWINGS OR NOTES,OR IN ANY OTHER MANNER,ARE BASED UPON FIELD INVESTIGATIONS AND ARE BELIEVED TO BE INDICATIVE OF ACTUAL CONDITIONS. HOWEVER,THE SAME ARE SHOWN AS INFORMATION ONLY,ARE NOT GUARANTEED,AND DO NOT BIND THE DEPARTMENT OF TRANSPORTATION IN ANY WAY. THE ATTENTION OF BIDDER IS SPECIFICALLY DIRECTED TO SUBSECTIONS 102.04,102.05,AND 104.03 OF THE SPECIFICATIONS.