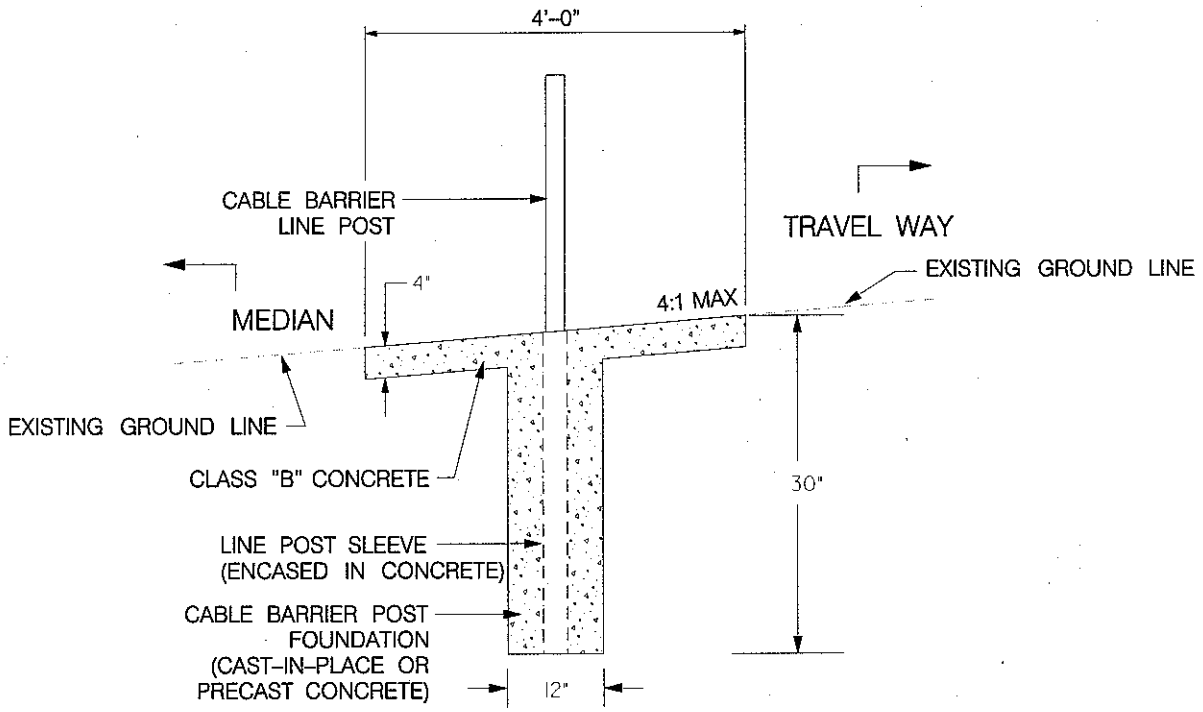

EXISTING SLOPES THAT ARE 4:1 OR FLATTER

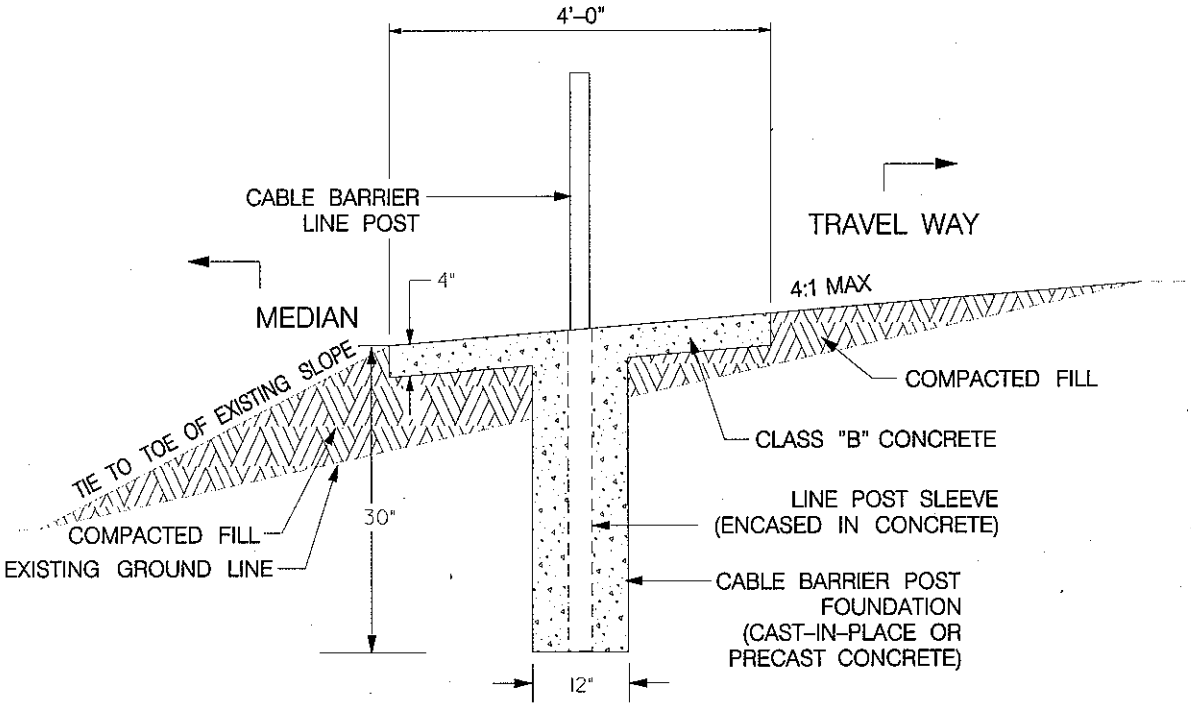

EXISTING SLOPES STEEPER THAN 4:1

REVISED: 10-5-10

CABLE BARRIER DETAIL
WITH CONCRETE STRIP

18

DGN

...\cable barrier detail.dgn 3/9/2011 2:22:35 PM losborn