DATETIME$$$ TIME$$$	PRF	DGN	STATE	PROJECT NUMBER	SHEET NO.	TOTAL SHEETS
$USER$	$$PENTABLE$$		GA	0009725	146	334

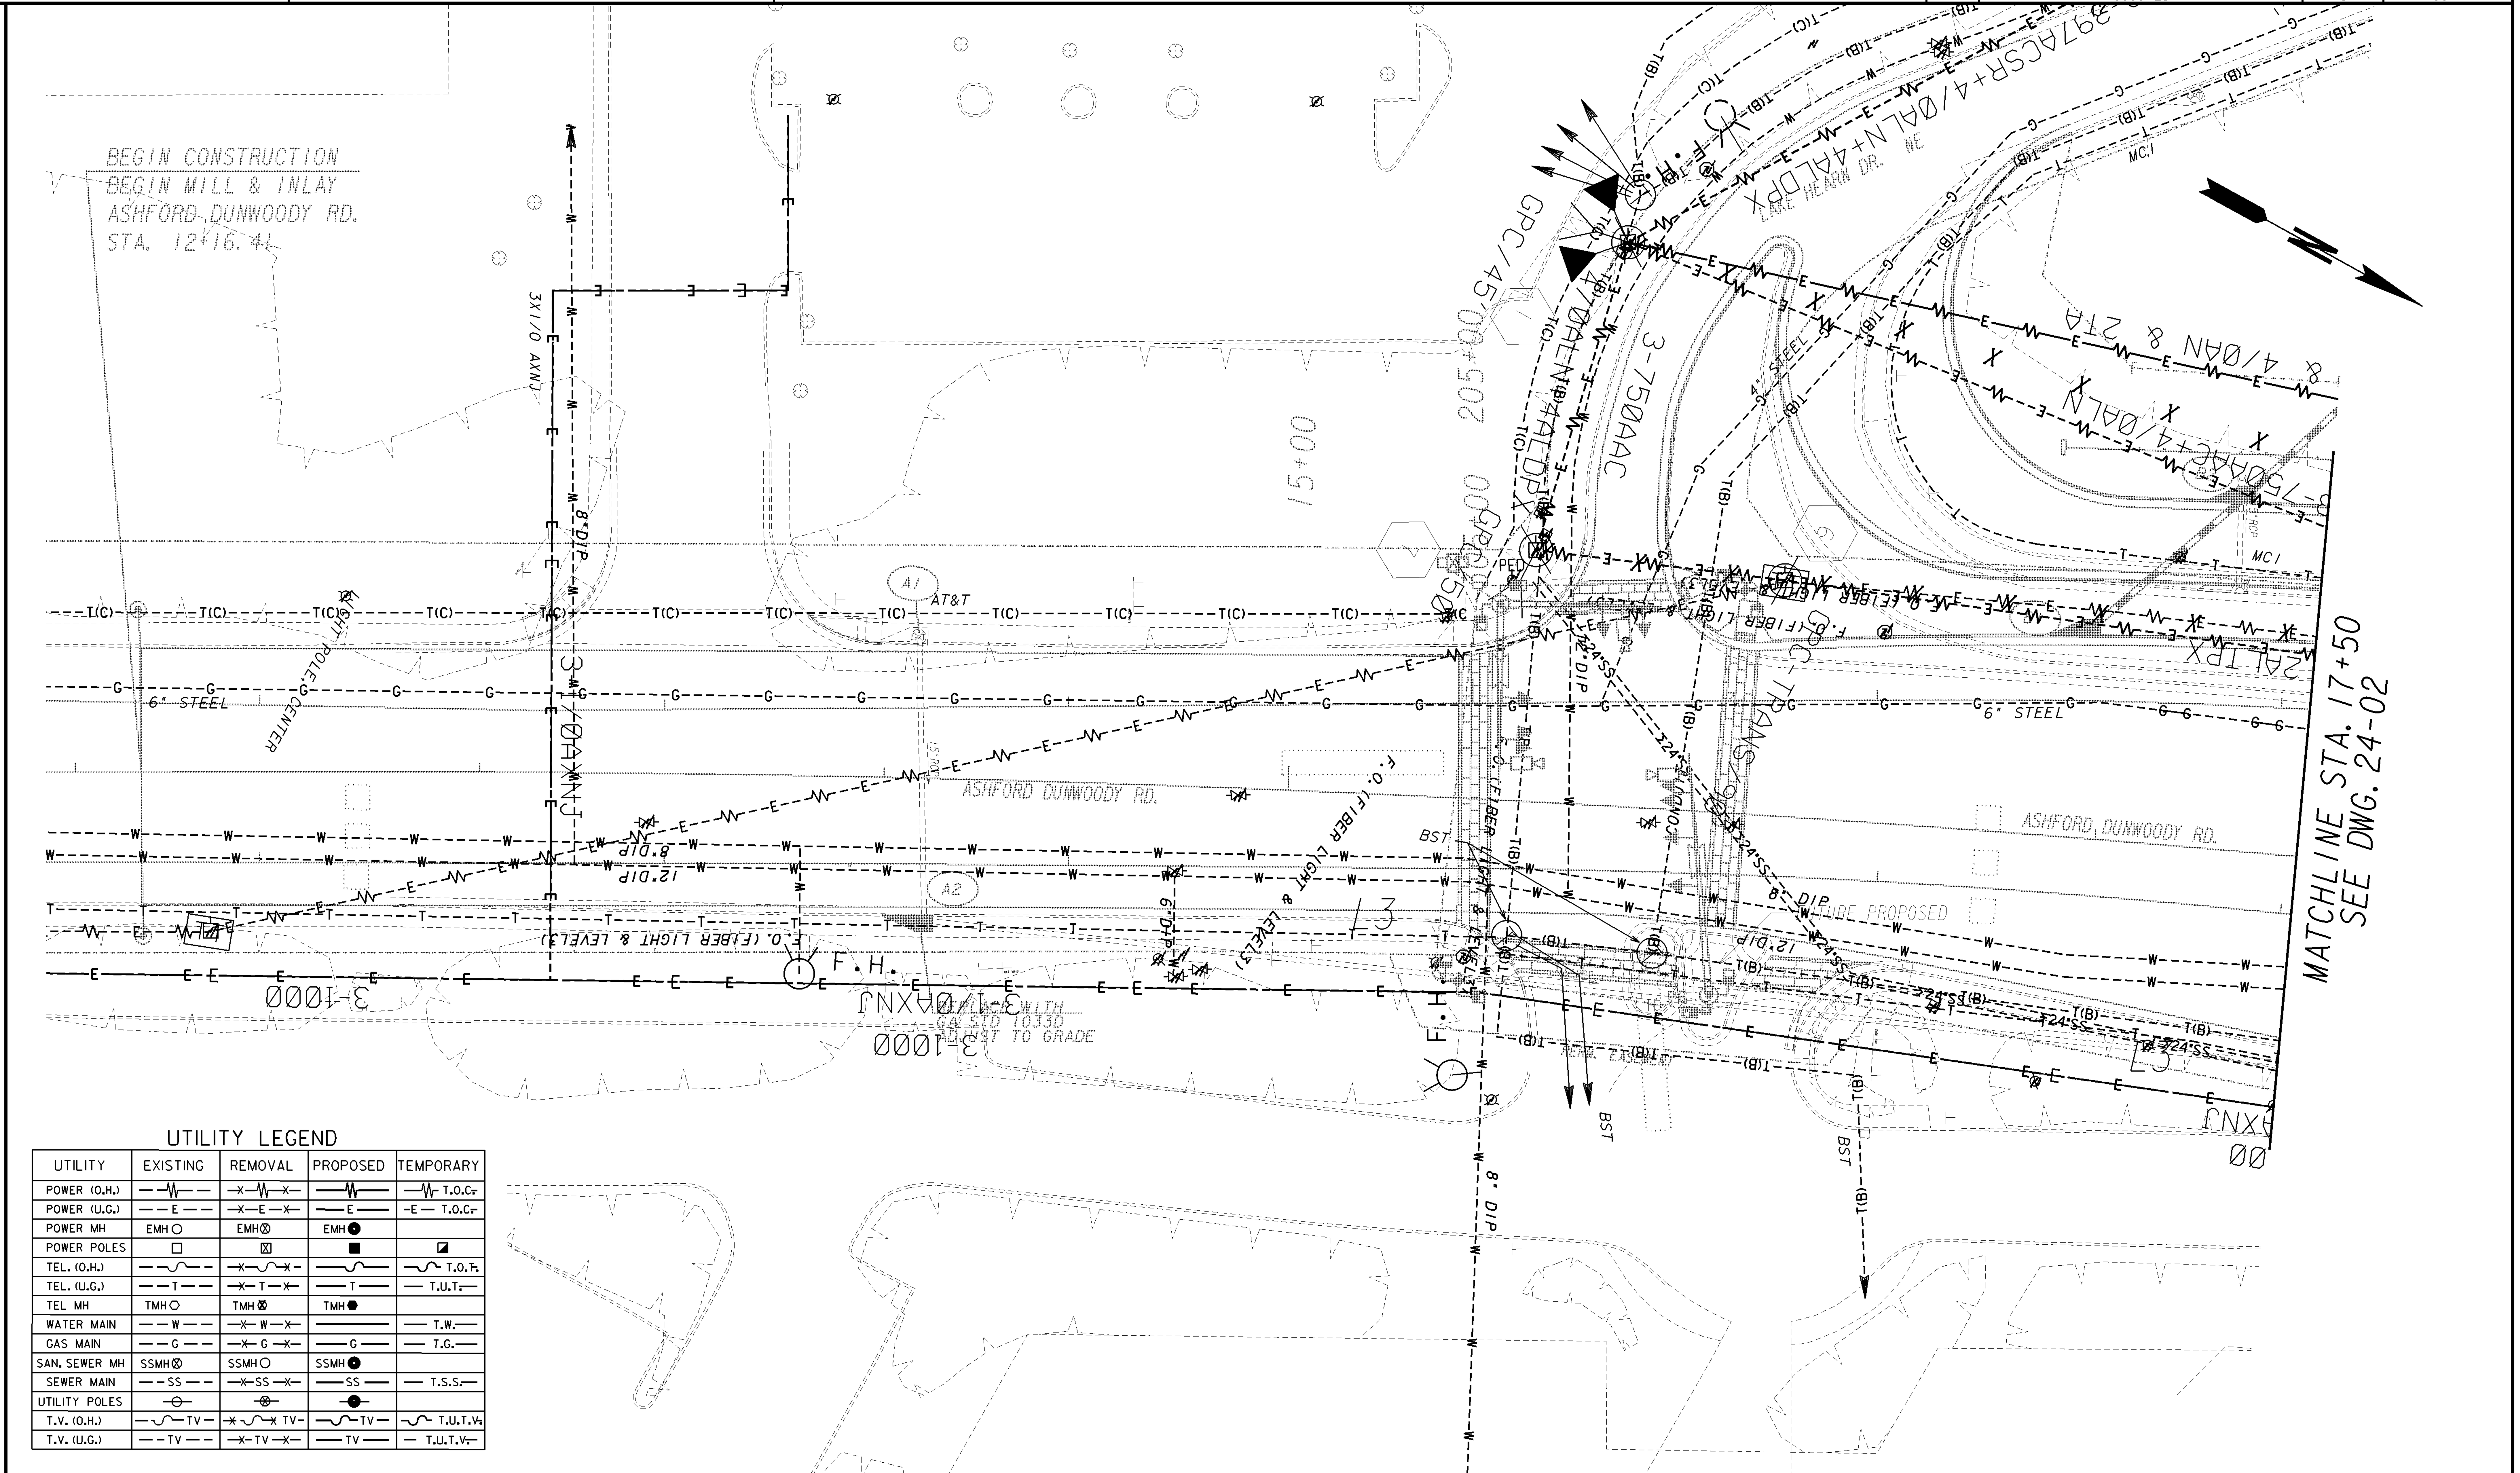

UTILITY LEGEND

UTILITY	EXISTING	REMOVAL	PROPOSED	TEMPORARY
POWER (O.H.)	— —W— —	—×—W—×—	——W——	—W— T.O.C.
POWER (U.G.)	— — E — —	—×— E —×—	—— E ——	–E — T.O.C.
POWER MH	EMH○	EMH⊗	EMH●	
POWER POLES	□	☒	■	◪
TEL. (O.H.)	— —∿— —	—×—∿—×—	——∿——	—∿— T.O.F.
TEL. (U.G.)	— — T — —	—×— T —×—	—— T ——	— T.U.T.—
TEL MH	TMH⬡	TMH⊗	TMH⬢	
WATER MAIN	— — W — —	—×— W —×—	————	— T.W.—
GAS MAIN	— — G — —	—×— G —×—	—— G ——	— T.G.—
SAN. SEWER MH	SSMH⊗	SSMH○	SSMH●	
SEWER MAIN	— — SS — —	—×—SS —×—	—— SS ——	— T.S.S.—
UTILITY POLES	—⊖—	—⊗—	—●—	
T.V. (O.H.)	—∿— TV —	—×∿× TV—	—∿— TV —	—∿— T.U.T.V.
T.V. (U.G.)	— — TV — —	—×— TV —×—	—— TV ——	— T.U.T.V.—

PROPERTY AND EXISTING R/W LINE
REQUIRED R/W LINE
CONSTRUCTION LIMITS
EASEMENT FOR CONSTR & MAINTENANCE OF SLOPES
EASEMENT FOR CONSTR OF SLOPES
EASEMENT FOR CONSTR OF DRIVES

BEGIN LIMIT OF ACCESS................BLA
END LIMIT OF ACCESS.............ELA
LIMIT OF ACCESS
REQ'D. R/W AND LIMIT OF ACCESS

Moreland Altobelli Associates, Inc.
2211 Beaver Ruin Road
Suite 190
Norcross, Georgia 30071
Telephone (770) 263-5945

SCALE IN FEET
0 20 40 80

REVISION DATES
6-03-11

STATE OF GEORGIA
DEPARTMENT OF TRANSPORTATION
OFFICE: INNOVATIVE PROGRAM DELIVERY

UTILITY PLANS

ASHFORD DUNWOODY ROAD

BEGIN PROJECT TO STA. 17+50

DRAWING No. 24-01

...\HWY\DGN\0009725UT01.dgn 6/16/2011 11:37:30 AM