STATE	PROJECT NUMBER	SHEET NO.	TOTAL SHEETS
GA	0010126	64	278

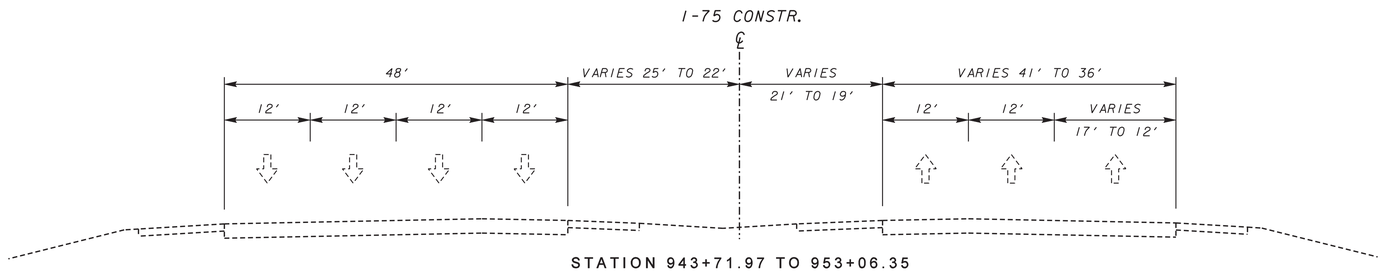

STATION 943+71.97 TO 953+06.35
EXISTING CONDITIONS

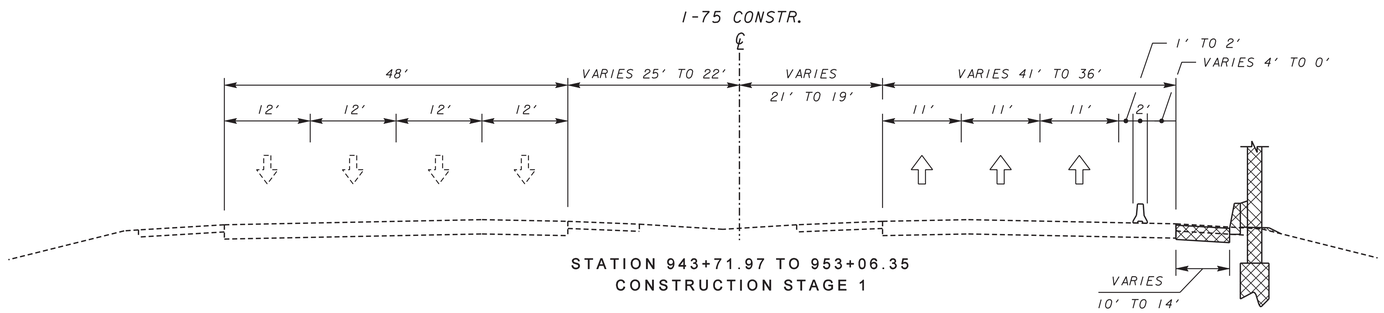

STATION 943+71.97 TO 953+06.35
CONSTRUCTION STAGE 1

* NOTE: WIDTH BETWEEN TRAVEL WAY AND TEMPORARY BARRIER WILL VARY FROM 1FT TO 2FT BETWEEN STA. 952+90.00 AND STA 953+06.35.

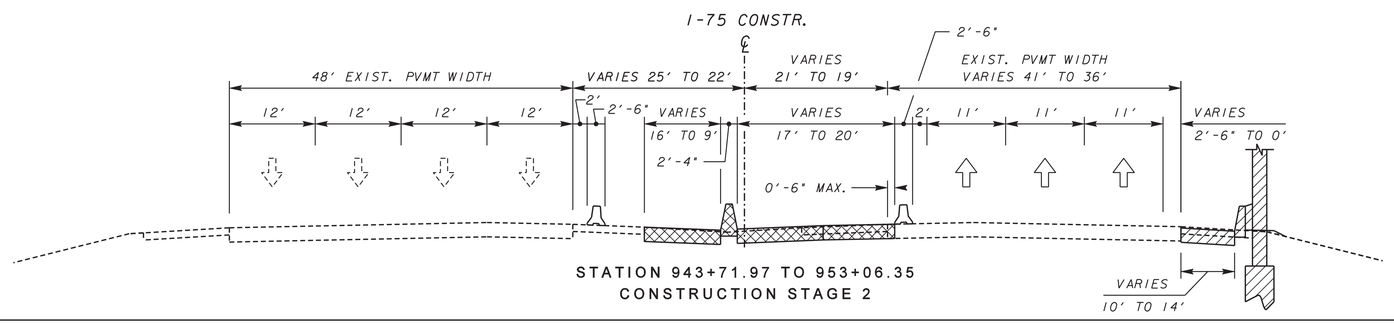

STATION 943+71.97 TO 953+06.35
CONSTRUCTION STAGE 2

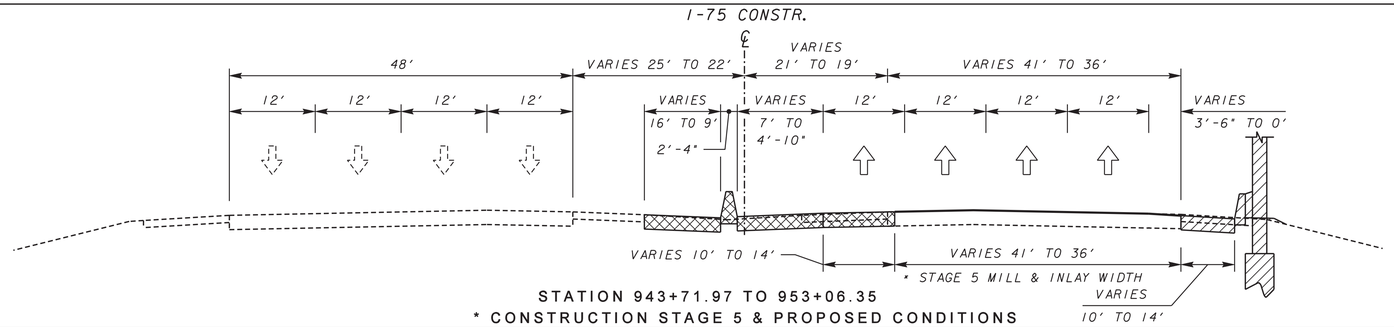

STATION 943+71.97 TO 953+06.35
* CONSTRUCTION STAGE 5 & PROPOSED CONDITIONS

* NOTE: STAGE 5 MILL & INLAY CONSTRUCTION WILL BE PERFORMED UNDER TRAFFIC UTILIZING SHIFTS & LANE CLOSURES. ALL 4 LANES WILL NOT BE OPENED TO TRAFFIC UNTIL COMPLETION OF STAGE 5.

RELEASED FOR CONSTRUCTION JUNE 1, 2012

LEGEND

- TRAFFIC THIS STAGE
- CURRENT STAGE CONSTRUCTION
- PREVIOUS STAGE CONSTRUCTION

Moreland Altobelli Associates, Inc.
(770) 263-5945
DESIGNED BY: WILL SHEEHAN, P.E.
DRAWN BY: GEORGE OGUNOJEMITE
CHECKED BY: M. J. SHEEHAN, P.E.
SUPERVISED BY: WILL SHEEHAN, P.E.

NOT TO SCALE

REVISION DATES

STATE OF GEORGIA
DEPARTMENT OF TRANSPORTATION
OFFICE: INNOVATIVE PROGRAM DELIVERY

STAGING DETAILS

I-75 NORTHBOUND AUXILIARY LANE PROJECT-PHASE I

STAGING TYPICAL SECTIONS
I-75 STA. 943+72 TO 953+06

DRAWING No. 20-02