| DATE$$$ | TIME$$$ | $PRF$ | $DGN$ | STATE | PROJECT NUMBER | SHEET NO. | TOTAL SHEETS |
|---|---|---|---|---|---|---|---|
| $USER$ | | $$PENTABLE$$ | | GA | 0010126 | 144 | 278 |

# DETAIL & CLEARANCE DIAGRAM FOR OVERHEAD HIGHWAY SIGN

STRUCTURAL SUPPORT *C2252
STA. 947+00, I-75 NB

VOID

RELEASED FOR CONSTRUCTION
JUNE 1, 2012




3" RADIUS, 1" BORDER, WHITE ON GREEN;
"EXIT" E MOD.; "227" E MOD.;
12" RADIUS, 3" BORDER, WHITE ON GREEN;
15" & 12" SER, E NUMBERING USED IN INTERSTATE SHIELD
"NORTH" E MOD.; "TO" E MOD.; "EAST" E MOD.; "TO WEST" E MOD.
"2" E MOD.; "MILES" E MOD.

BLACK TEXT W/YELLOW BACKGROUND

SPECIAL #101
50'-0" X 22'-0"

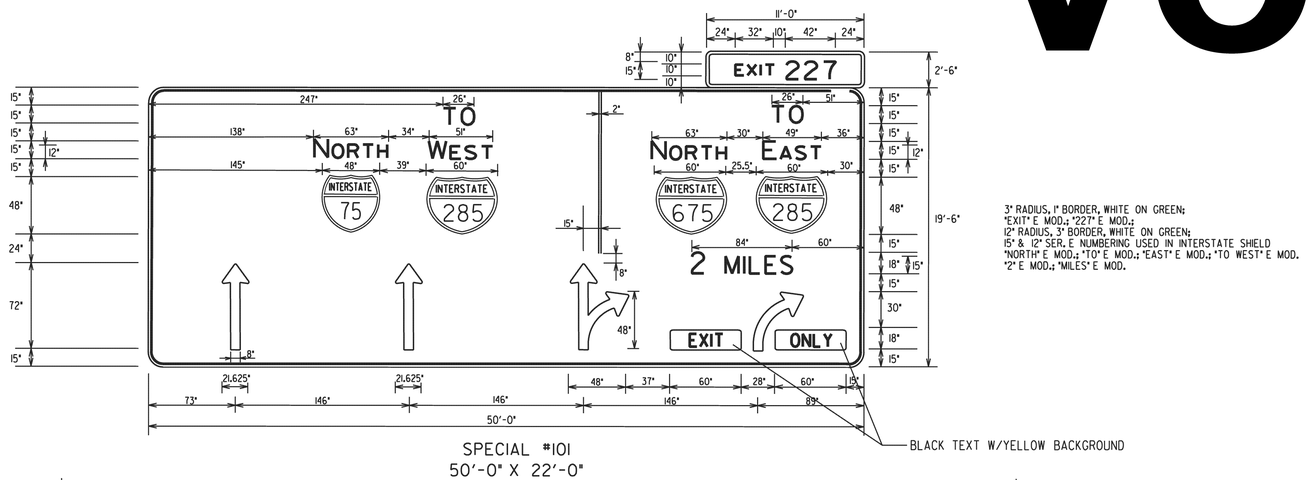


## DESIGN DATA

| | |
|---|---|
| STRUCTURAL SUPPORT | TYPE I |
| DESIGN SIGN AREA | 1235.70 SQ. FT. |
| DESIGN WIND VELOCITY | PER A.A.S.H.T.O. SPECS. |
| HEIGHT ABOVE GENERAL GROUND ELEVATION | 15'-30' |
| STRUCTURE LENGTH | 65'-8" |


Moreland Altobelli Associates, Inc.
(770) 263-5945


DESIGNED BY: BILL RUHSAM, P.E.
DRAWN BY: KIM WILSON
CHECKED BY: M. J. SHEEHAN, P.E.
SUPERVISED BY: WILL SHEEHAN, P.E.

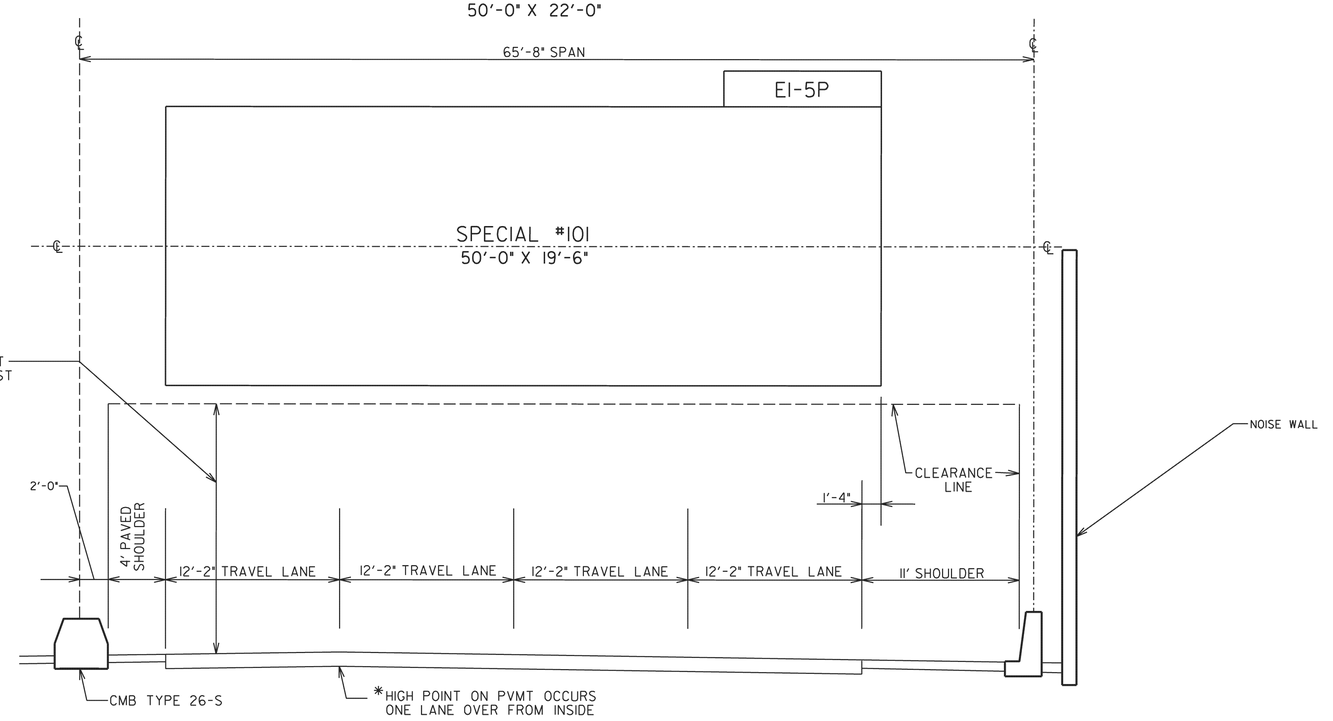REVISION DATES

STATE OF GEORGIA
DEPARTMENT OF TRANSPORTATION
OFFICE: INNOVATIVE PROGRAM DELIVERY

**DETAIL & CLEARANCE DIAGRAM FOR OVERHEAD HIGHWAY SIGN**
**I-75 NORTHBOUND AUXILIARY LANE PROJECT-PHASE I**
**STRUCTURAL SUPPORT *C2252**
**STA. 947+00 I-75 NB**

DRAWING No. 26-08

3/1/2007 GPLN

P:\12DB01\Plans\0010126SM08.dgn 6/15/2012 11:29:14 AM