| STATE | PROJECT NUMBER | SHEET NO. | TOTAL SHEETS |
|---|---|---|---|
| GA. | PI 0010126 | 199 | 278 |




TYPE 1
ONE COLOR FOR TWO-WAY TRAFFIC
(CLEAR OR YELLOW)



TYPE 2
ONE COLOR FOR ONE-WAY TRAFFIC
(CLEAR, YELLOW OR RED)



TYPE 3
TWO COLOR FOR ONE-WAY TRAFFIC
(ANY COMBINATION OF CLEAR, YELLOW OR RED)

## RAISED REFLECTIVE MARKERS

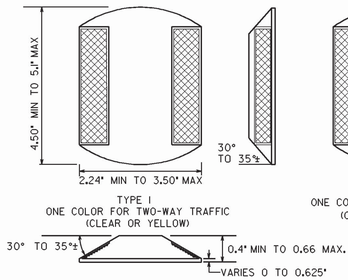


TYPE 4
OPAQUE CERAMIC MARKER
(WHITE, YELLOW OR BLACK)

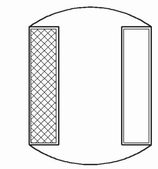


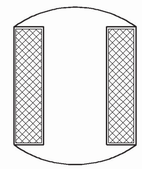TYPE 4
OPAQUE CERAMIC MARKER
(WHITE, YELLOW OR BLACK)

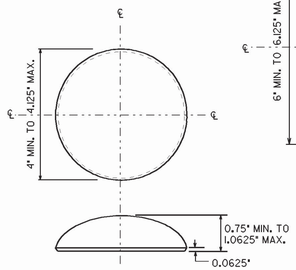


TYPE 5
OVAL CERAMIC MARKER
(NON-REFLECTIVE WHITE, YELLOW OR BLACK)

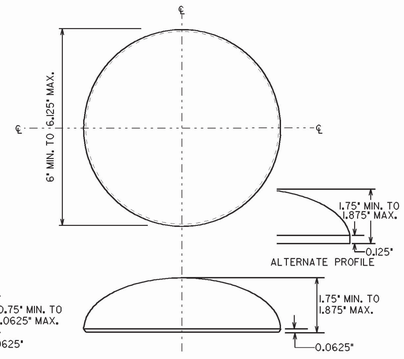


TYPE 6
REFLECTIVE CERAMIC MARKER
(REFLECTIVE WHITE, YELLOW OR BLACK)




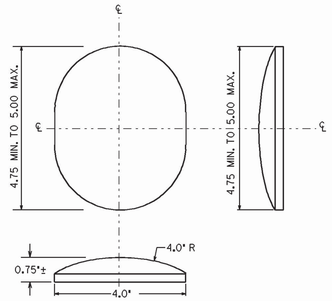


TYPE 7
NON-REFLECTIVE MARKER
(WHITE OR YELLOW)

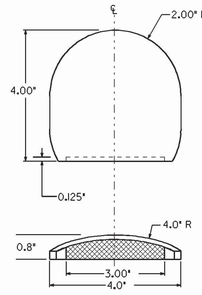


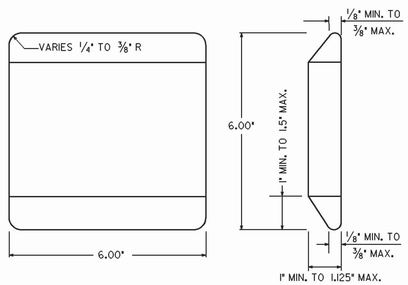


TYPE 8
REFLECTIVE MARKER
(WHITE OR YELLOW)

## CERAMIC JIGGLE BAR MARKER




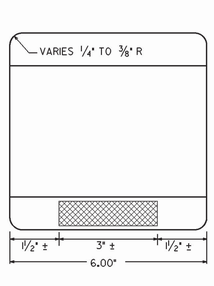


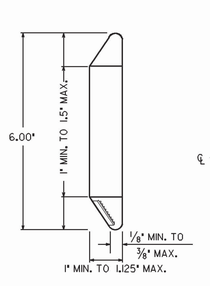TYPE 9
NON-REFLECTIVE
(WHITE OR YELLOW)




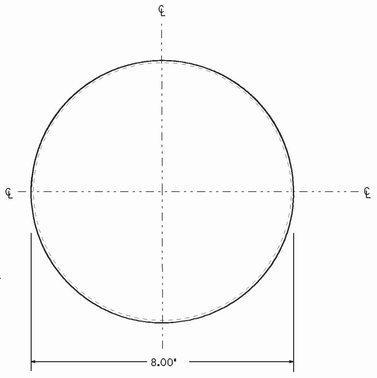


TYPE 10
REFLECTIVE
ONE REFLECTOR
(WHITE OR YELLOW)

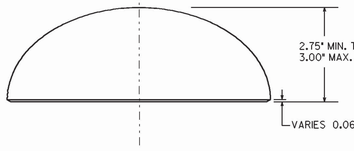


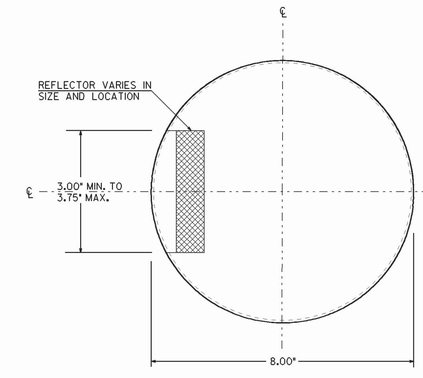


TYPE 10
REFLECTIVE
TWO REFLECTOR
(WHITE OR YELLOW)

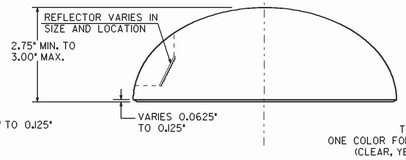TYPE 12
ONE COLOR FOR ONE-WAY TRAFFIC
(CLEAR, YELLOW, OR RED)

## CERAMIC CHANNEL MARKER

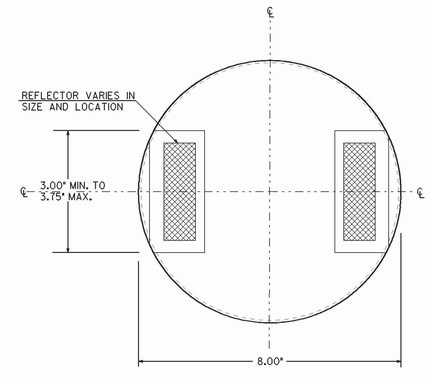


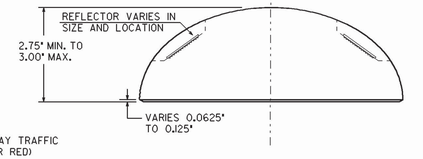TYPE 11
ONE COLOR FOR TWO-WAY TRAFFIC
(CLEAR OR YELLOW)



TYPE 12
ONE COLOR FOR ONE-WAY TRAFFIC
(CLEAR, YELLOW, OR RED)



TYPE 13
TWO COLOR FOR ONE-WAY TRAFFIC
(ANY COMBINATION OF CLEAR, YELLOW, OR RED)

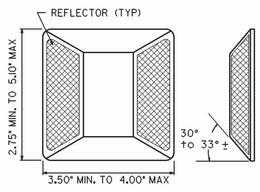


## ALTERNATE RAISED REFLECTIVE MARKERS

### GENERAL NOTES:

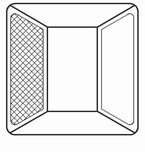1. SPECIFICATIONS: GEORGIA STANDARD, CURRENT EDITION, AND SUPPLEMENTS THERE TO.
2. THE CONTRACTOR SHALL USE RAISED PAVEMNT MAKER SOURCES AS LISTED IN QPL 76.
3. COLORS FOR REFLECTIVE ELEMENTS SHALL BE EITHER CLEAR, YELLOW, OR RED AS SPECIFIED.
4. THE SHELL OF THE REFLECTIVE MARKERS SHALL BE OF ONE COLOR OR OF A COMBINATION OF TWO COLORS, WHICH SHALL BE THE SAME AS THE REFLECTIVE ELEMENT.
5. THE SURFACE OF OPAQUE CERAMIC MARKERS SHALL BE GLAZED AND OF THE COLOR SPECIFIED IN THE PLANS WITH A WHITE, VITREOUS, CERAMIC BASE.
6. COLORS FOR ALL RAISED PAVEMENT MARKERS SHALL BE AS SPECIFIED IN THE PLANS.
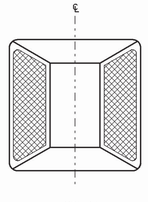
| DATE | REVISIONS |
|---|---|
| 9-22-11 | REV. DIMENSIONS, ADDED |
| | NOTES TO MARKERS |
| | AND REV. GEN. NOTES. |

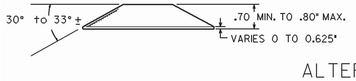GEORGIA DEPARTMENT OF TRANSPORTATION
OFFICE OF TRAFFIC SAFETY & DESIGN

DETAILS OF
RAISED PAVEMENT MARKERS

NO SCALE JANUARY 2000

PCRSH

PCBDTB



9/22/2011 10:58:57 AM \\GDOT-DSN1\GOPLOT\QCF\GO_K1p8000.qcf gowens V:\GARY\Raised Pavement markings\T15c.prf