STATE	PROJECT NUMBER	SHEET NO.	TOTAL SHEETS
GA.	PI 0010126	214	278

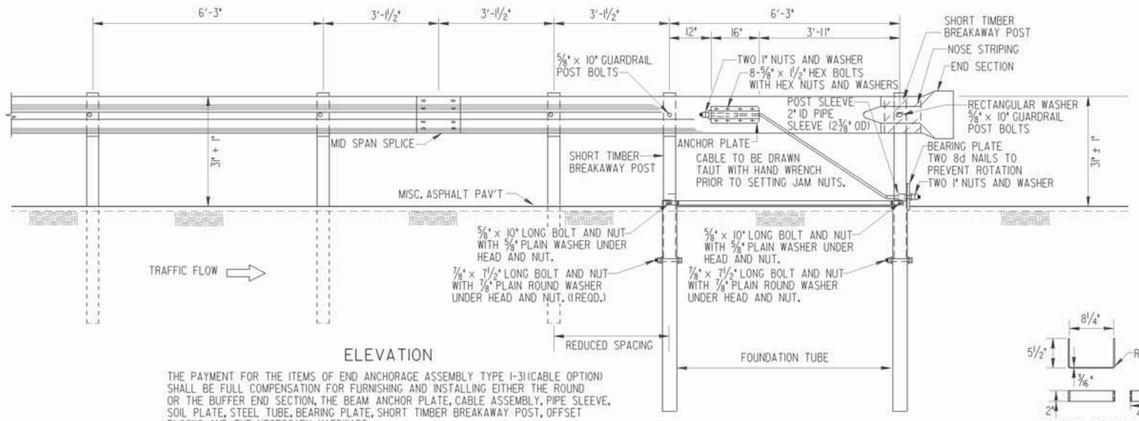

ELEVATION

THE PAYMENT FOR THE ITEMS OF END ANCHORAGE ASSEMBLY TYPE I-31 (CABLE OPTION) SHALL BE FULL COMPENSATION FOR FURNISHING AND INSTALLING EITHER THE ROUND OR THE BUFFER END SECTION, THE BEAM ANCHOR PLATE, CABLE ASSEMBLY, PIPE SLEEVE, SOIL PLATE, STEEL TUBE, BEARING PLATE, SHORT TIMBER BREAKAWAY POST, OFFSET BLOCKS AND THE NECESSARY HARDWARE.

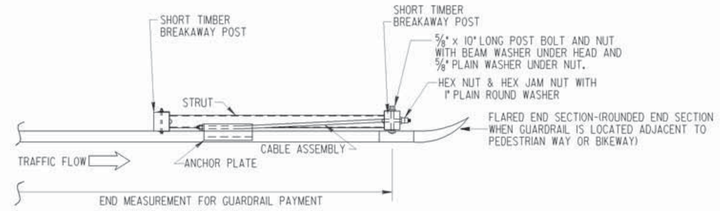

CABLE ANCHOR

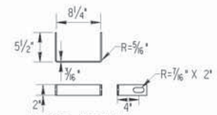

YOKE DETAIL

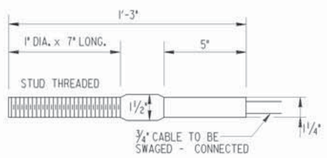

SWAGED FITTING AND STUD

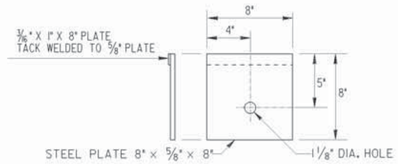

BEARING PLATE

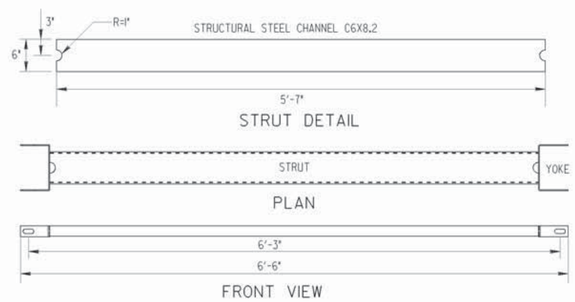

STRUT DETAIL

PLAN

FRONT VIEW

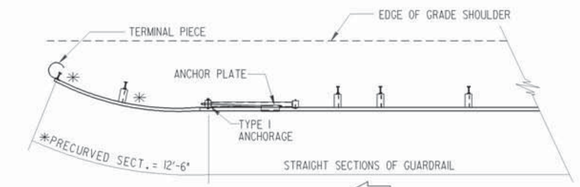

* PRECURVED SECTION SHALL UTILIZE POST OF THE SAME LENGTH AS REQUIRED FOR THE ADJOINING STRAIGHT SECTIONS, REGARDLESS OF DISTANCE TO GRADED SHOULDER EDGE.

AT TRAILING END OF TWO-WAY TRAFFIC (WHICH FALLS OUTSIDE CLEAR ZONE OF OPPOSING TRAFFIC)

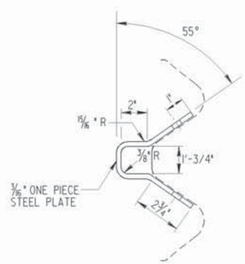

ANCHOR PLATE DETAIL

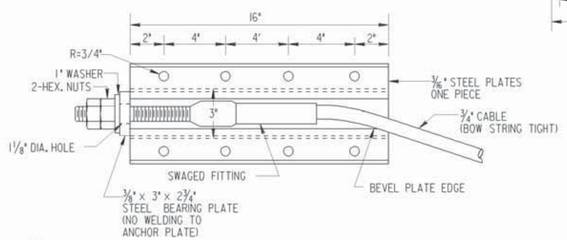

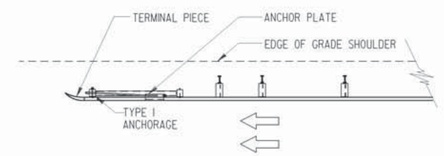

AT TRAILING END OF ONE-WAY TRAFFIC

NOTE:
SEE STD. 4388 OR OTHER APPLICABLE DETAILS FOR REQUIREMENT FOR TYPE 12 ANCHORAGE ON THE TRAILING END.

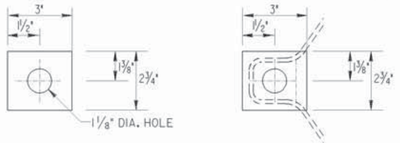

NOTE:
ANCHOR PLATES SHOWN HERE WITH GUARDRAIL (TYPE "M") ATTACHMENT TO GUARDRAIL (TYPE "T") WILL BE THE SAME EXCEPT THAT THE ANCHOR PLATE WILL BE LOCATED BETWEEN THE BOTTOM AND MIDDLE CORRUGATIONS.

ANCHOR PLATE BEARING PLATE DETAIL

STANDARD ANCHOR PLATE DETAILS

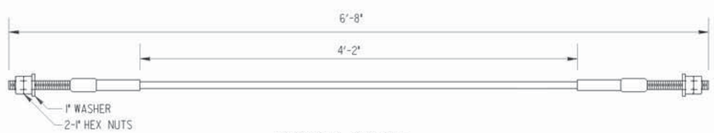

ANCHOR CABLE

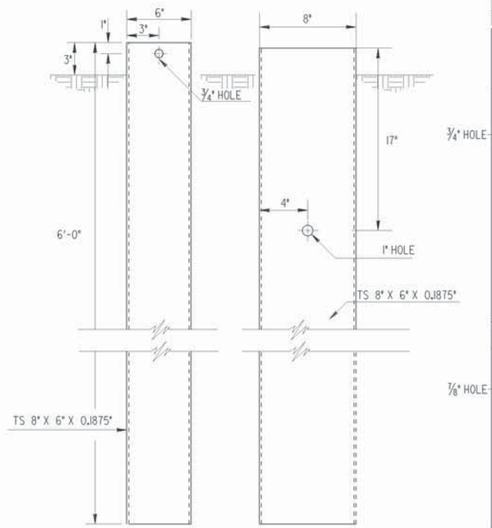

FRONT VIEW SIDE VIEW

FOUNDATION TUBE

NOTE: SEE STANDARD 4382 FOR GUARDRAIL CONNECTION TO CONCRETE FACE.

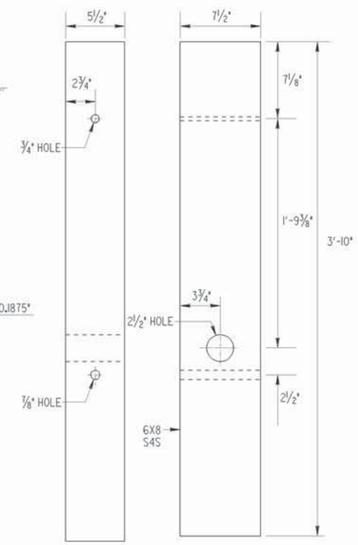

FRONT VIEW SIDE VIEW

SHORT TIMBER BREAKAWAY POST

GENERAL NOTES:

1. SPECIFICATIONS: GEORGIA STANDARD, CURRENT EDITION & SUPPLEMENTS THERE TO.
2. FOR DETAILS OF GUARDRAIL HARDWARE, POST, OTHER TYPE ANCHORAGE, LOCATION, ETC. SEE SEPARATE STANDARDS AS APPLICABLE.
3. GUARDRAIL INSTALLATIONS, INCLUDING ANCHORAGES AND CONNECTIONS, ARE TO BE COMPLETED BEFORE BEING SUBJECT TO TRAFFIC UNLESS OTHERWISE APPROVED.
4. PAYMENT FOR ANCHORAGE INCLUDES ANCHOR PLATE; 3/4" CABLE; BREAKAWAY POSTS; FOUNDATION TUBES; STRUT AND ALL ACCOMPANYING HARDWARE.

DATE	DEPARTMENT OF TRANSPORTATION STATE OF GEORGIA		
REVISION	STANDARD GUARDRAIL ANCHORAGE TYPE I 31 INCH GUARDRAIL HEIGHT		
	NO SCALE		AUGUST 2011
BY	DES. G.L.O. (SUBMITTED) STATE DESIGN POLICY ENGINEER DRW. G.L.O. CHK. B.R.E. (APPROVED) CHIEF ENGINEER REVIEW B.A.S.		NUMBER 4383