NOTE:

DO NOT INSTALL PULL BOXES WITHIN 5 FEET OF DRAINAGE DITCHES.

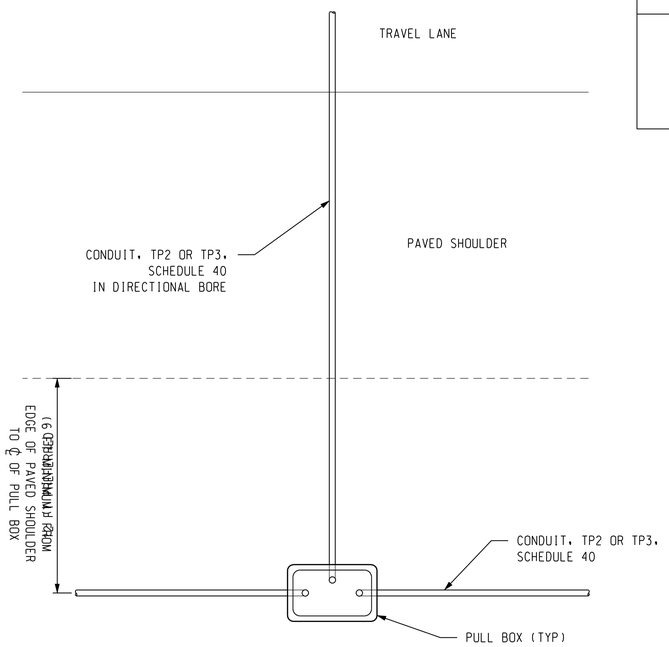

PLAN VIEW

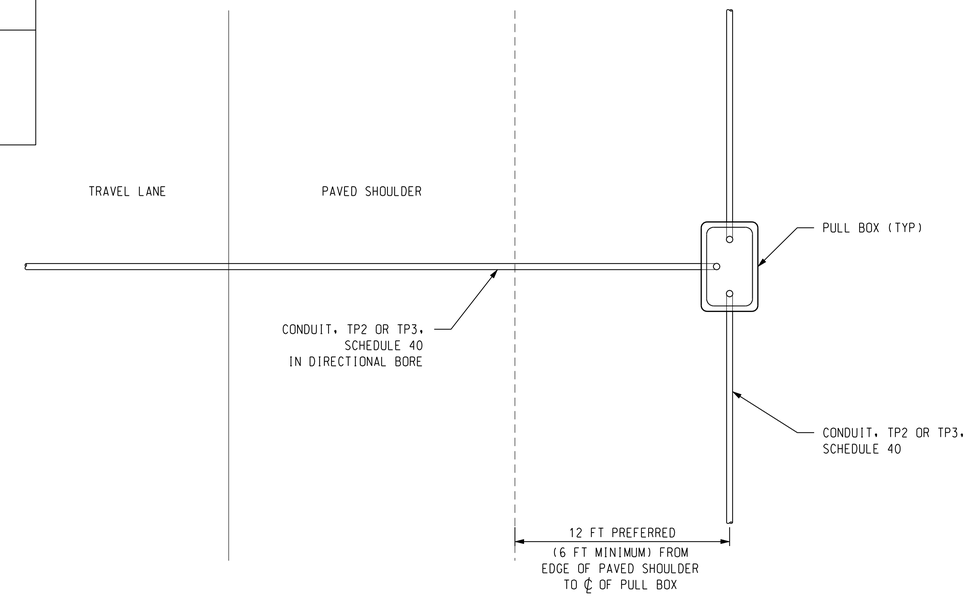

PLAN VIEW

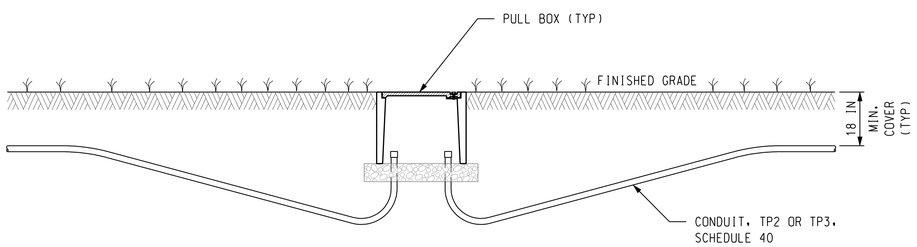

CONDUIT PARALLEL TO ROADWAY

PROFILE

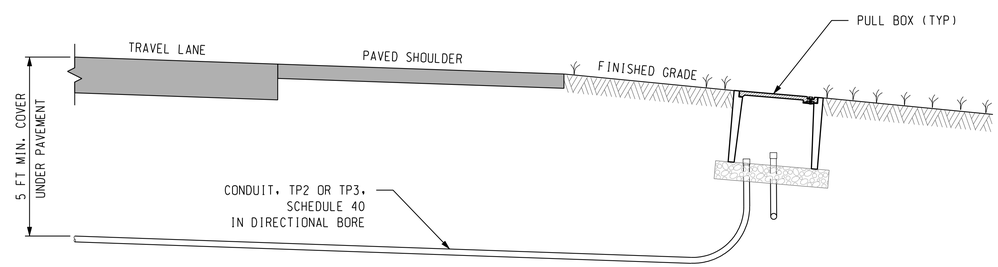

CONDUIT ROUTING UNDER PAVEMENT

PROFILE

Released for Construction 03-09-2012

GRESHAM SMITH AND PARTNERS

Brooks–Berry–Haynie

NOT TO SCALE

REVISION DATES		

STATE OF GEORGIA
DEPARTMENT OF TRANSPORTATION

OFFICE: CONSULTANT DESIGN

LIGHTING DETAILS - CONDUIT & MANHOLE INSTALLATION

P. I. No. 0010210
I-20 @ WASHINGTON ROAD

DRAWING No. 25-025