STATE	PROJECT NUMBER	SHEET NO.	TOTAL SHEETS
GA.	0010400	57	101

SINGLE LANE DETAIL

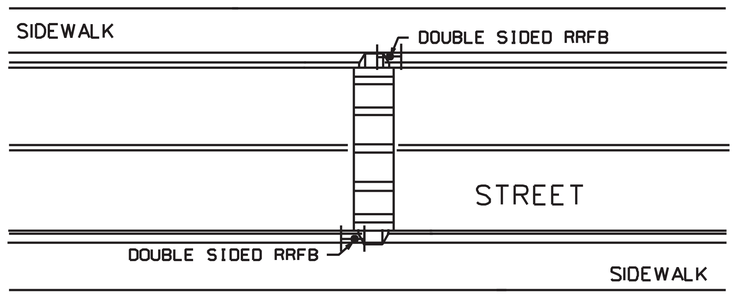

MULTILANE LANE DETAIL

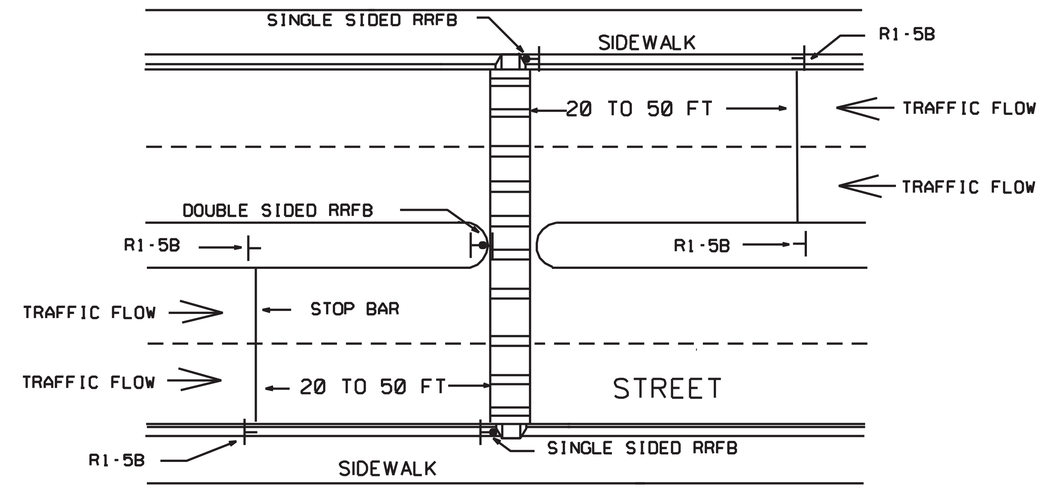

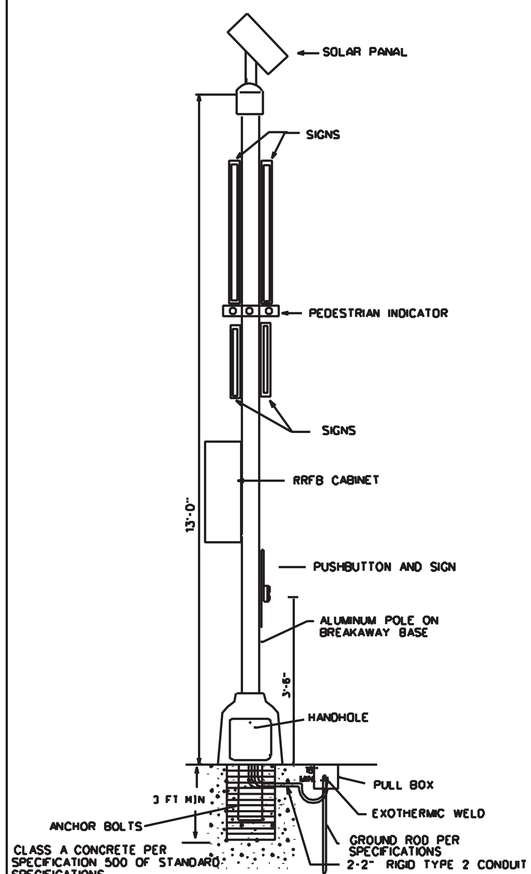

TYPICAL DETAIL FOR RRFB SIGNAL POLES

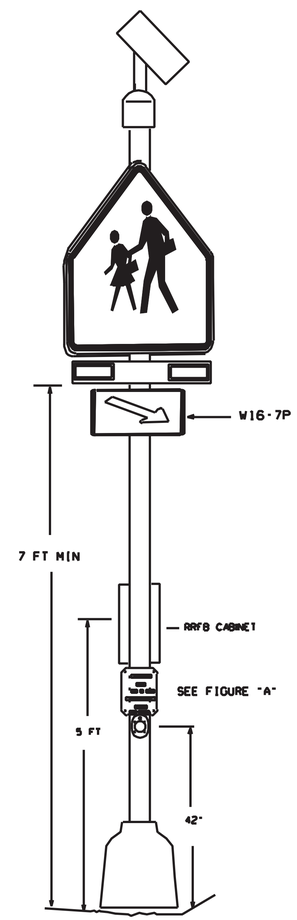

FIGURE "A"

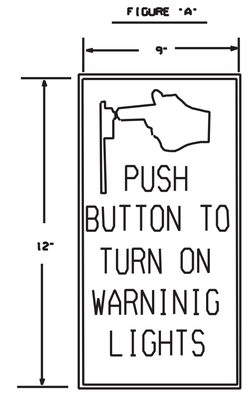

R10-25

ANCHOR BOLT/CONDUIT ORIENTATION

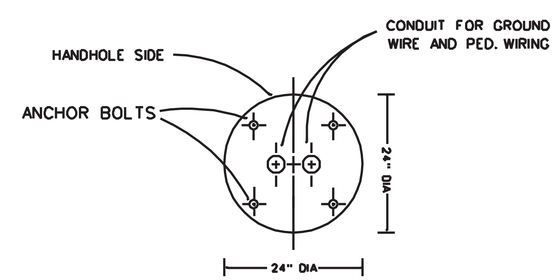

PED POLE BASE
(TOP VIEW)

DATE	REVISIONS

GEORGIA DEPARTMENT OF TRANSPORTATION
OFFICE OF TRAFFIC SAFETY & DESIGN

DETAILS OF
RECTANGULAR RAPID
FLASHING BEACON

NO SCALE NOVEMBER 2012