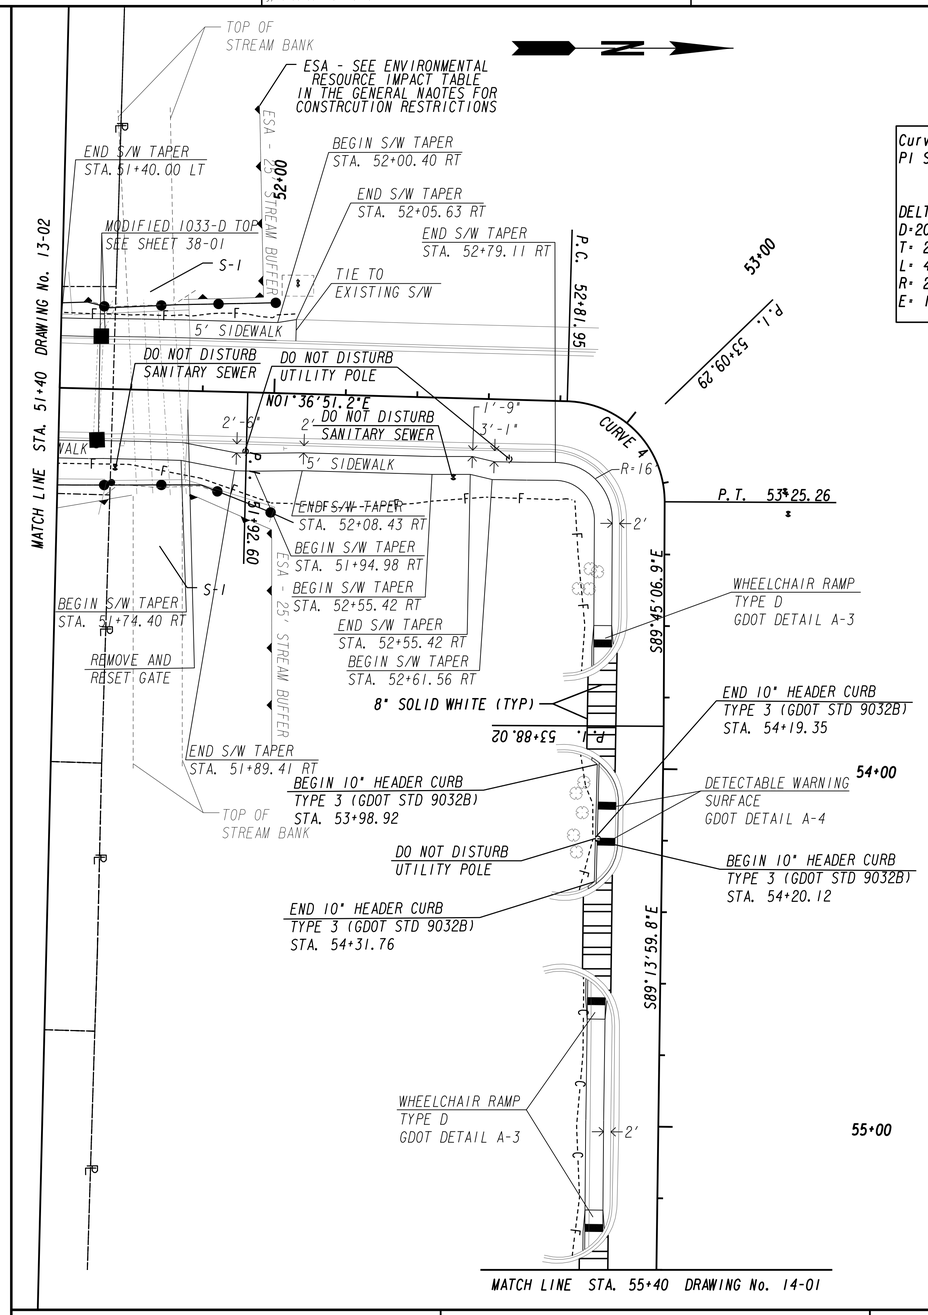

Curve# 4
PI Sta= 53+09.29
N= 1307017.04
E= 2200638.97
DELTA= 88°38'02.0" (RT)
D=204°37'40.02"
T= 27.34
L= 43.31
R= 28.00
E= 11.13

PROPERTY AND EXISTING R/W LINE
REQUIRED R/W LINE
CONSTRUCTION LIMITS
EASEMENT FOR CONSTR & MAINTENANCE OF SLOPES
EASEMENT FOR CONSTR OF SLOPES
EASEMENT FOR CONSTR OF DRIVES

MULKEY ENGINEERS & CONSULTANTS

GEORGIA DEPARTMENT OF TRANSPORTATION

SCALE IN FEET 0 20 40 80

REVISION DATES
5-15-2015

STATE OF GEORGIA
DEPARTMENT OF TRANSPORTATION
OFFICE: INNOVATIVE DELIVERY

CROSSROAD PLAN

SRTS - FULTON
BETHUNE ELEMENTARY

DRAWING No. 14-02