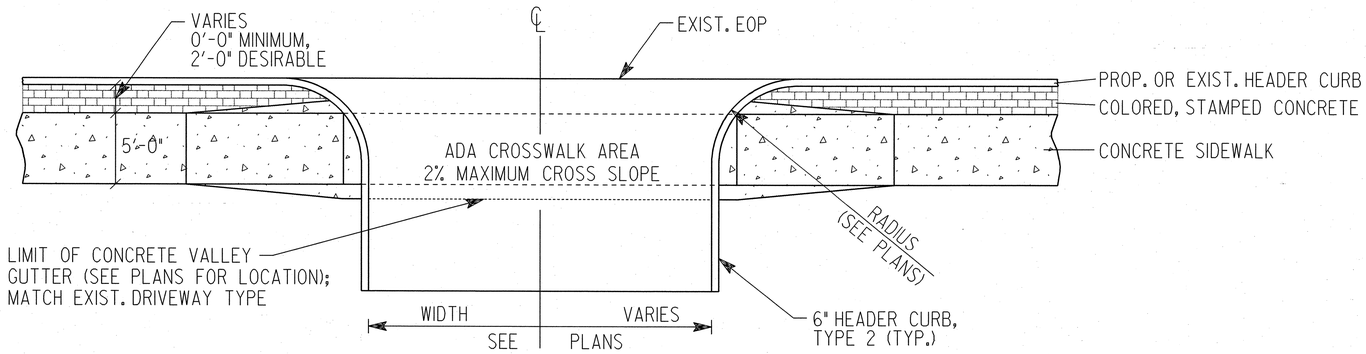

PLAN

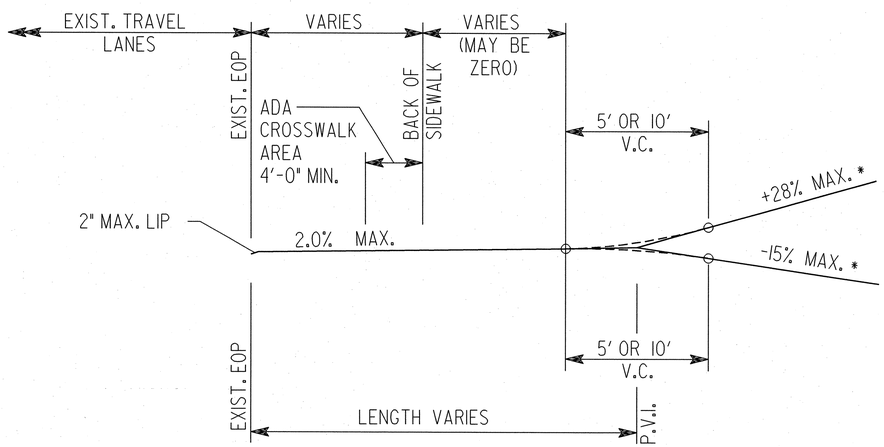

SECTION AT ℄ OF DRIVEWAY

* NOTE:
GRADES FOR COMMERCIAL DRIVEWAYS OR FOR TRUCKS SHALL NOT BE GREATER THAN 11% UNLESS SPECIFIED OTHERWISE.

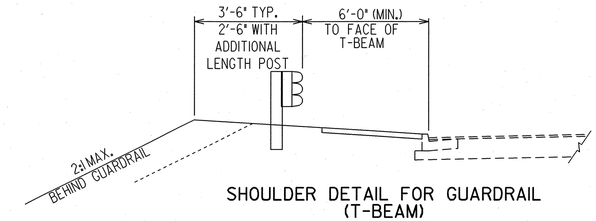

SHOULDER DETAIL FOR GUARDRAIL (T-BEAM)

SEE PLAN FOR LOCATION
N.T.S.

SEE GA STD 439I FOR DETAILS

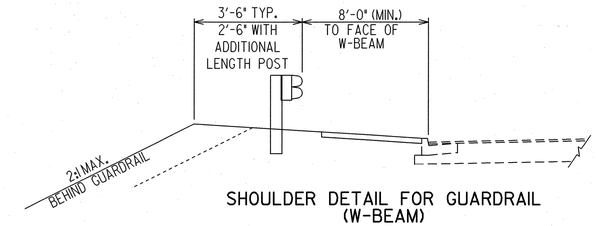

SHOULDER DETAIL FOR GUARDRAIL (W-BEAM)

SEE PLAN FOR LOCATION
N.T.S.

SEE GA STD 439I FOR DETAILS

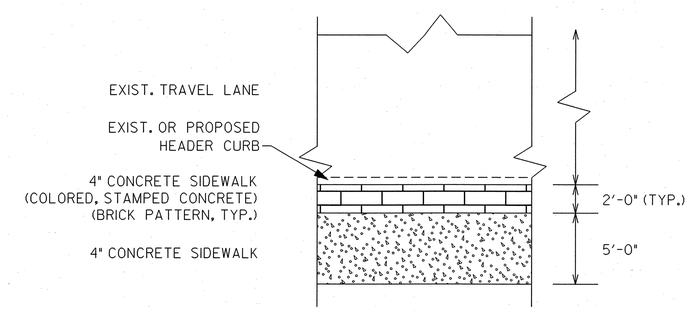

PLAN VIEW DETAIL FOR PLACEMENT OF COLORED, STAMPED CONCRETE

NOTE: COLORED, STAMPED CONCRETE SHALL BE MEASURED AND PAID FOR UNDER ITEM NUMBER 441-0104 CONCRETE SIDEWALK, 4 IN. THE COLOR SHALL BE TILE RED, FEDERAL STANDARD 595B, COLOR # 31310

ATKINS

REVISION DATES		

STATE OF GEORGIA
DEPARTMENT OF TRANSPORTATION
OFFICE: PROGRAM DELIVERY

TYPICAL SECTIONS

BUFORD HIGHWAY STREETSCAPES

DRAWING No. 5-04