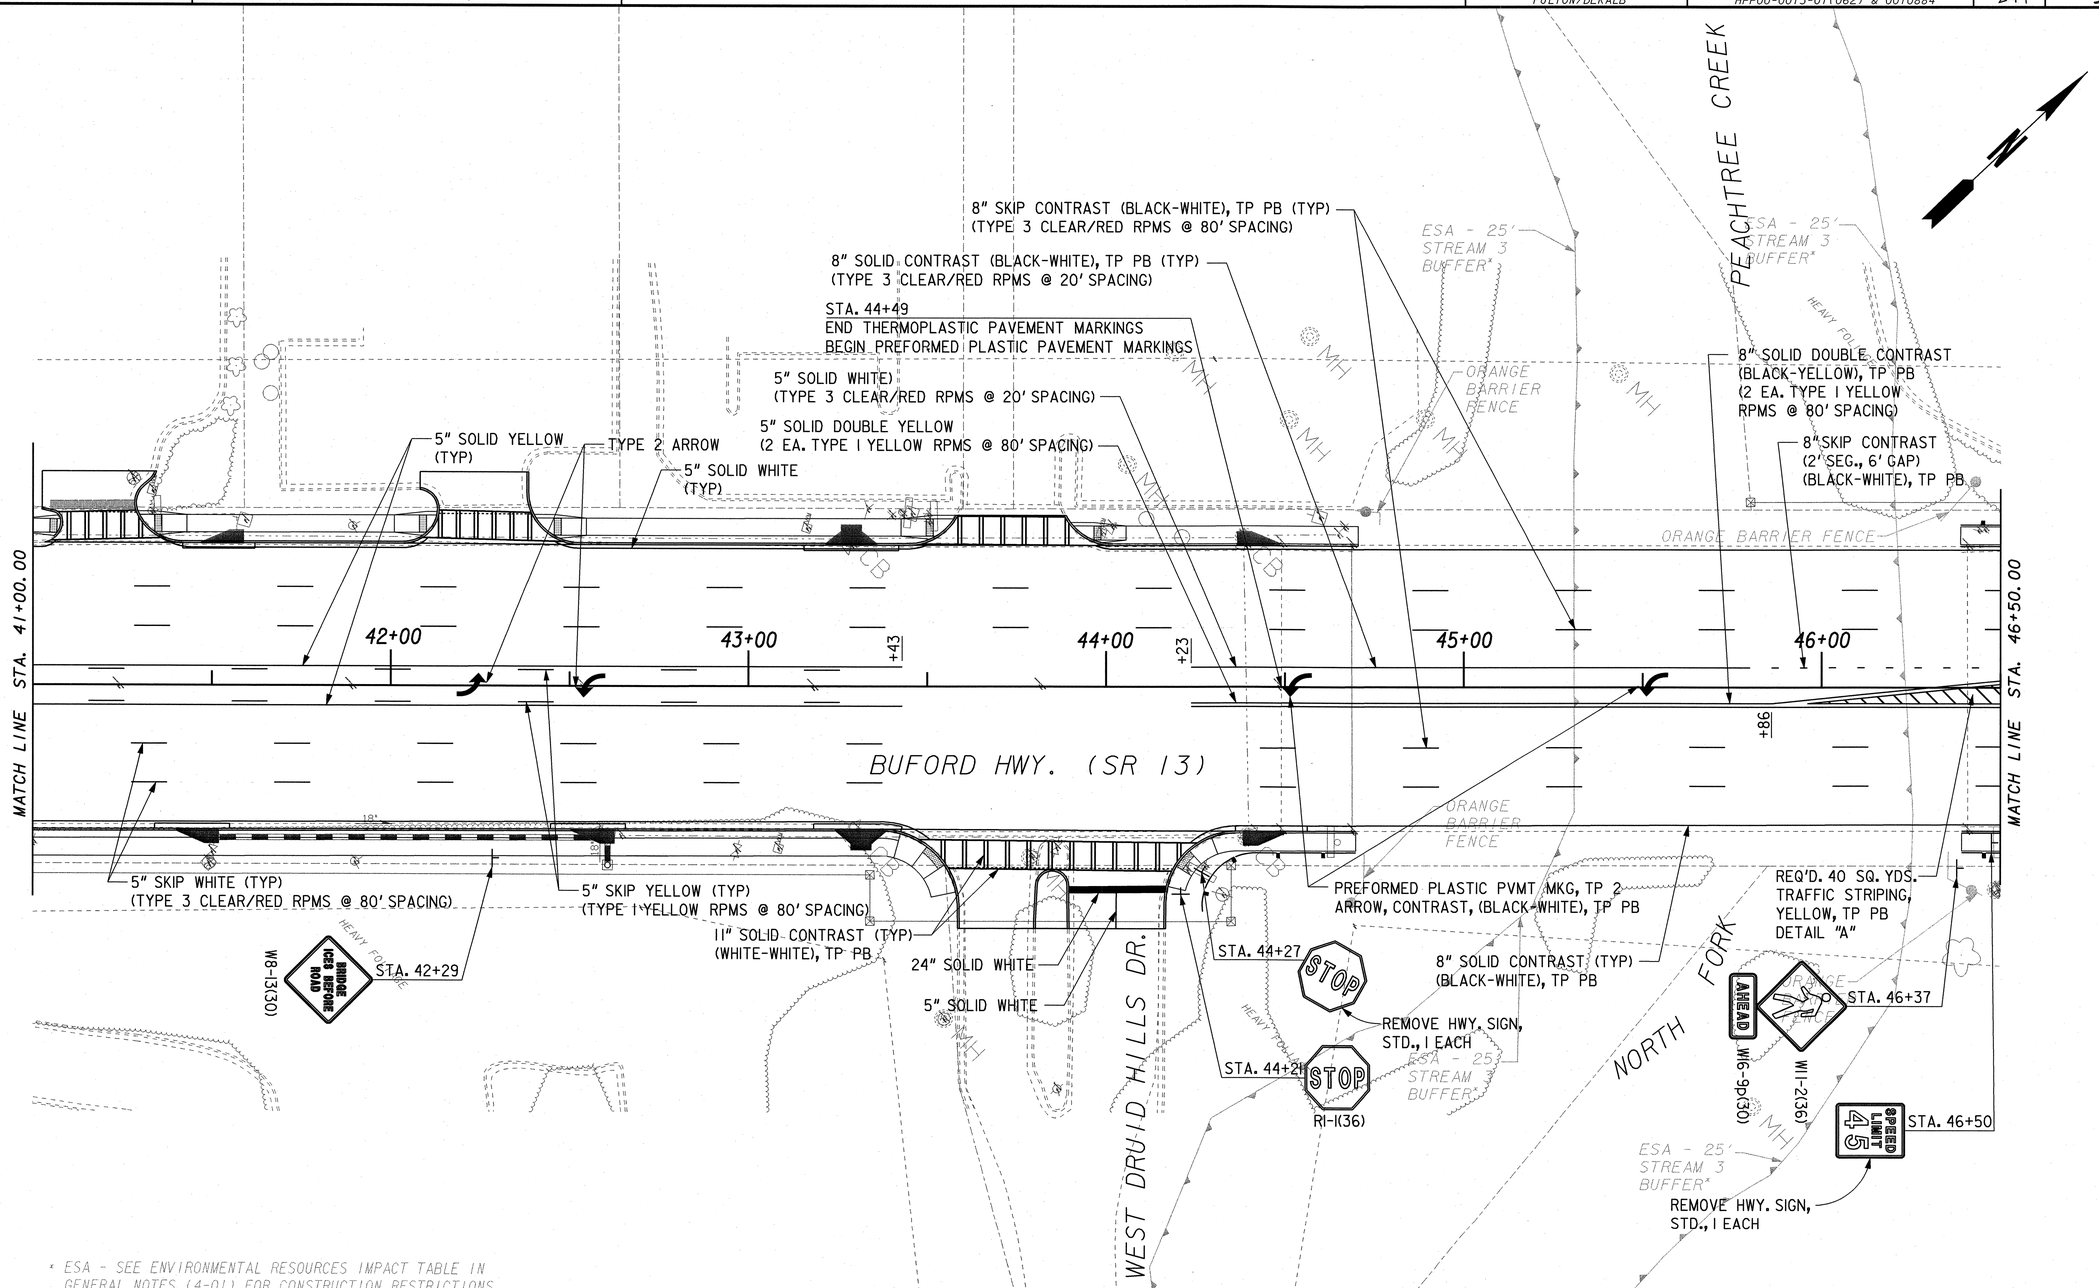

* ESA - SEE ENVIRONMENTAL RESOURCES IMPACT TABLE IN GENERAL NOTES (4-01) FOR CONSTRUCTION RESTRICTIONS.

ATKINS

SCALE IN FEET
0 20 40 80

REVISION DATES		

STATE OF GEORGIA
DEPARTMENT OF TRANSPORTATION
OFFICE: PROGRAM DELIVERY

SIGNING AND MARKING PLANS

BUFORD HIGHWAY STREETSCAPES
STA. 41+00.00 TO 46+50.00

DRAWING No. 26-08