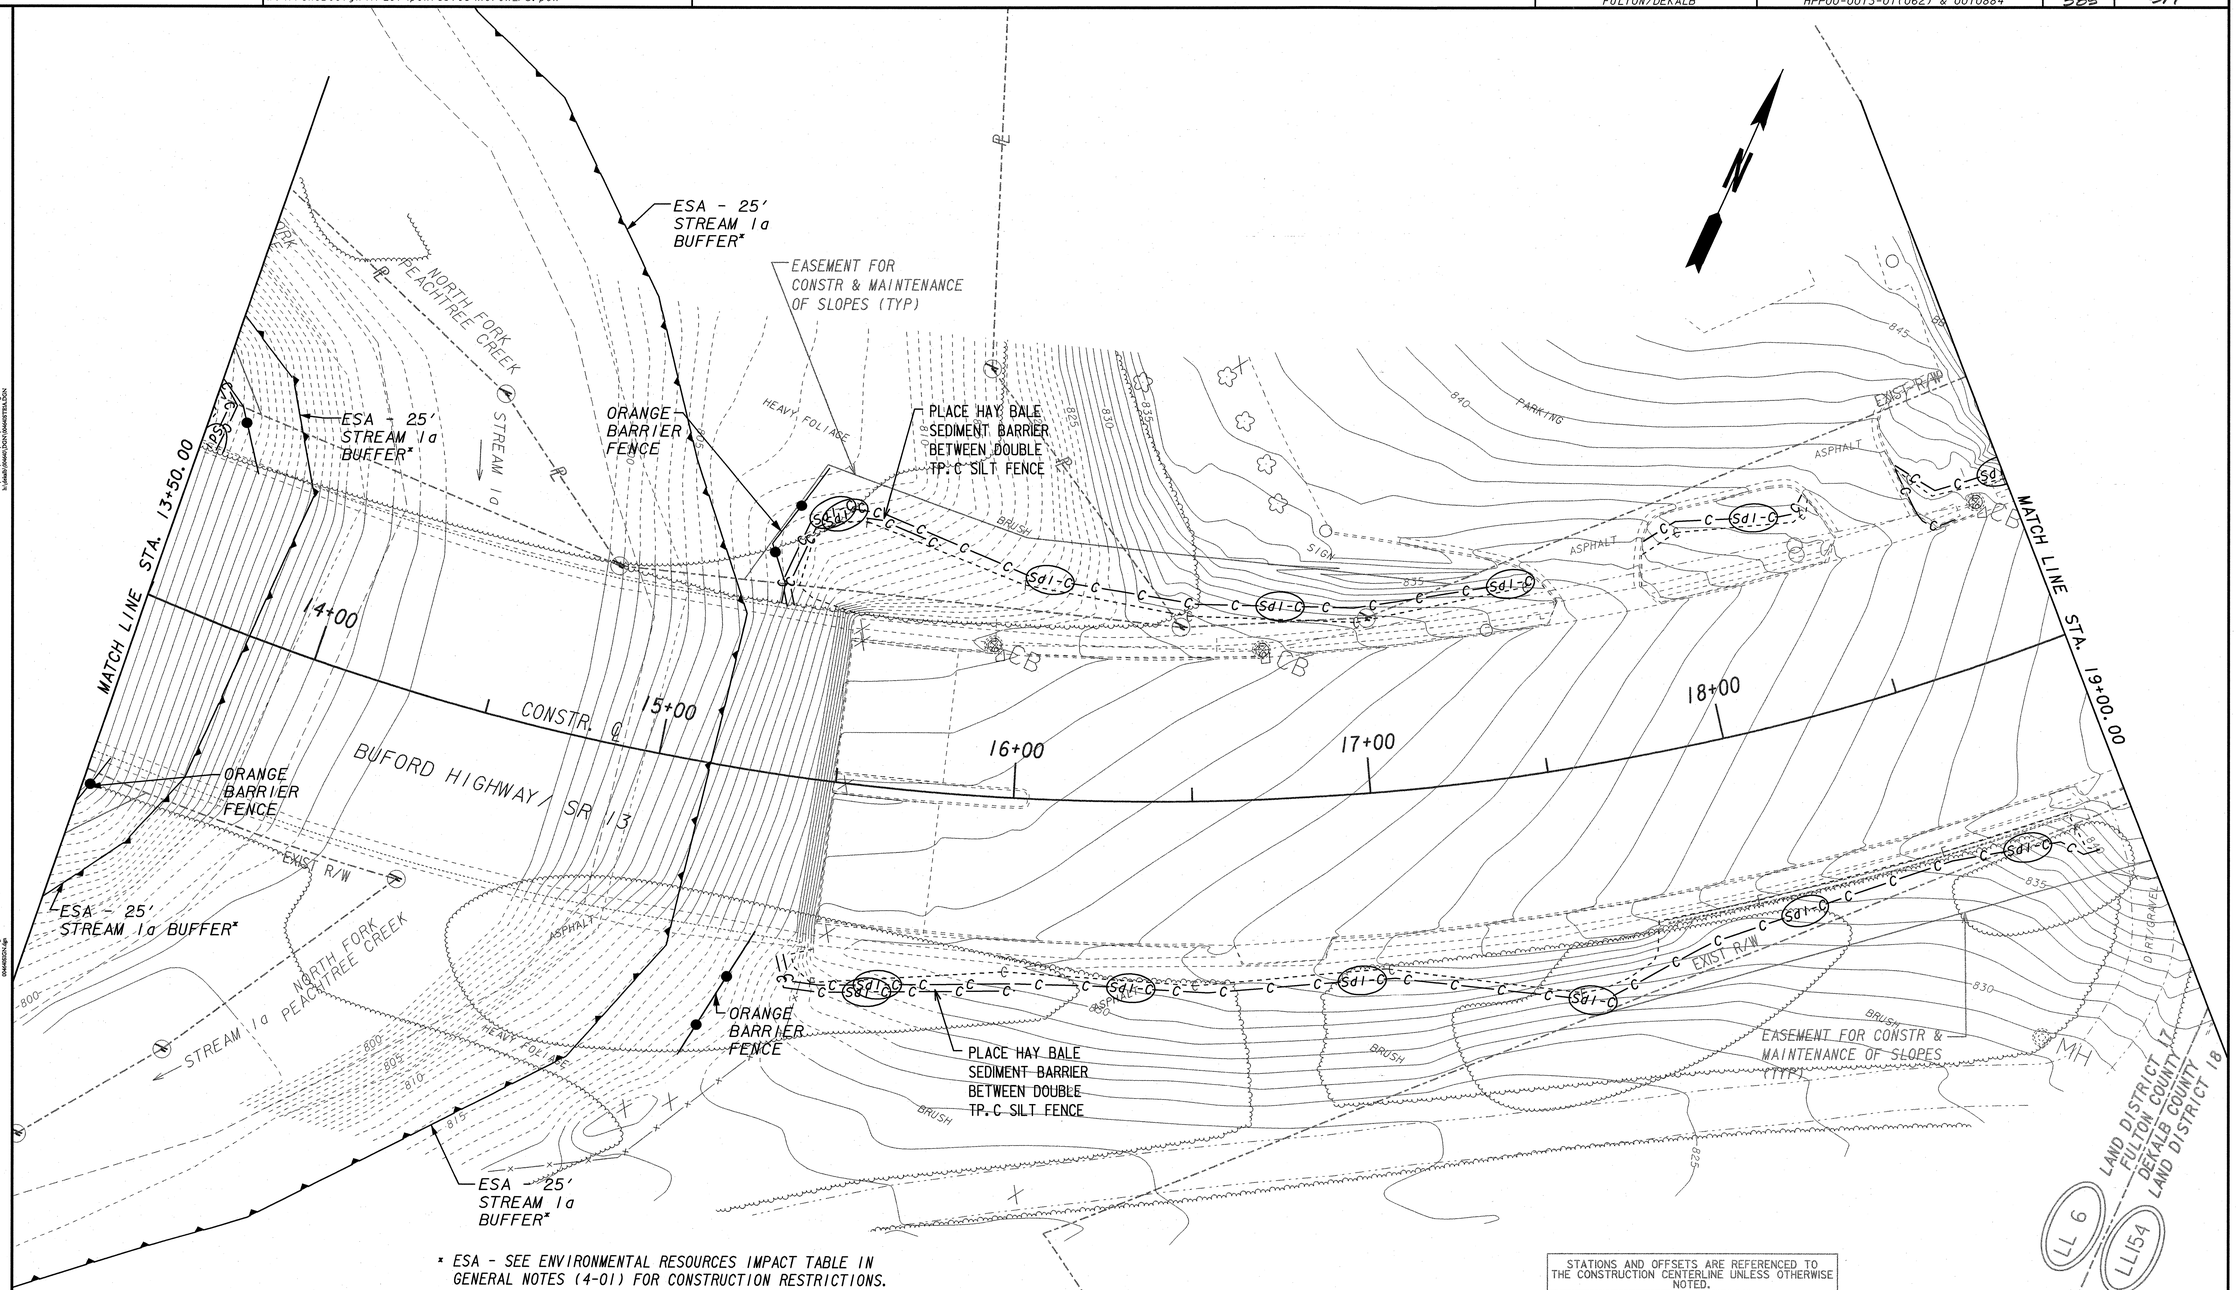

* ESA - SEE ENVIRONMENTAL RESOURCES IMPACT TABLE IN GENERAL NOTES (4-01) FOR CONSTRUCTION RESTRICTIONS.

STATIONS AND OFFSETS ARE REFERENCED TO THE CONSTRUCTION CENTERLINE UNLESS OTHERWISE NOTED.

GEORGIA REGISTERED No. 28753 PROFESSIONAL ENGINEER NICOLE G. REUTLINGER

GSWCC LEVEL II Certification #0000061032

ATKINS

SCALE IN FEET 0 20 40 80

REVISION DATES		

STATE OF GEORGIA
DEPARTMENT OF TRANSPORTATION
OFFICE: PROGRAM DELIVERY

BMP LOCATION DETAILS
PHASE 1A

BUFORD HIGHWAY STREETSCAPES
STA. 13+50.00 TO 19+00.00

DRAWING No. 54-03