RELEASED FOR CONSTRUCTION - 3/8/2016

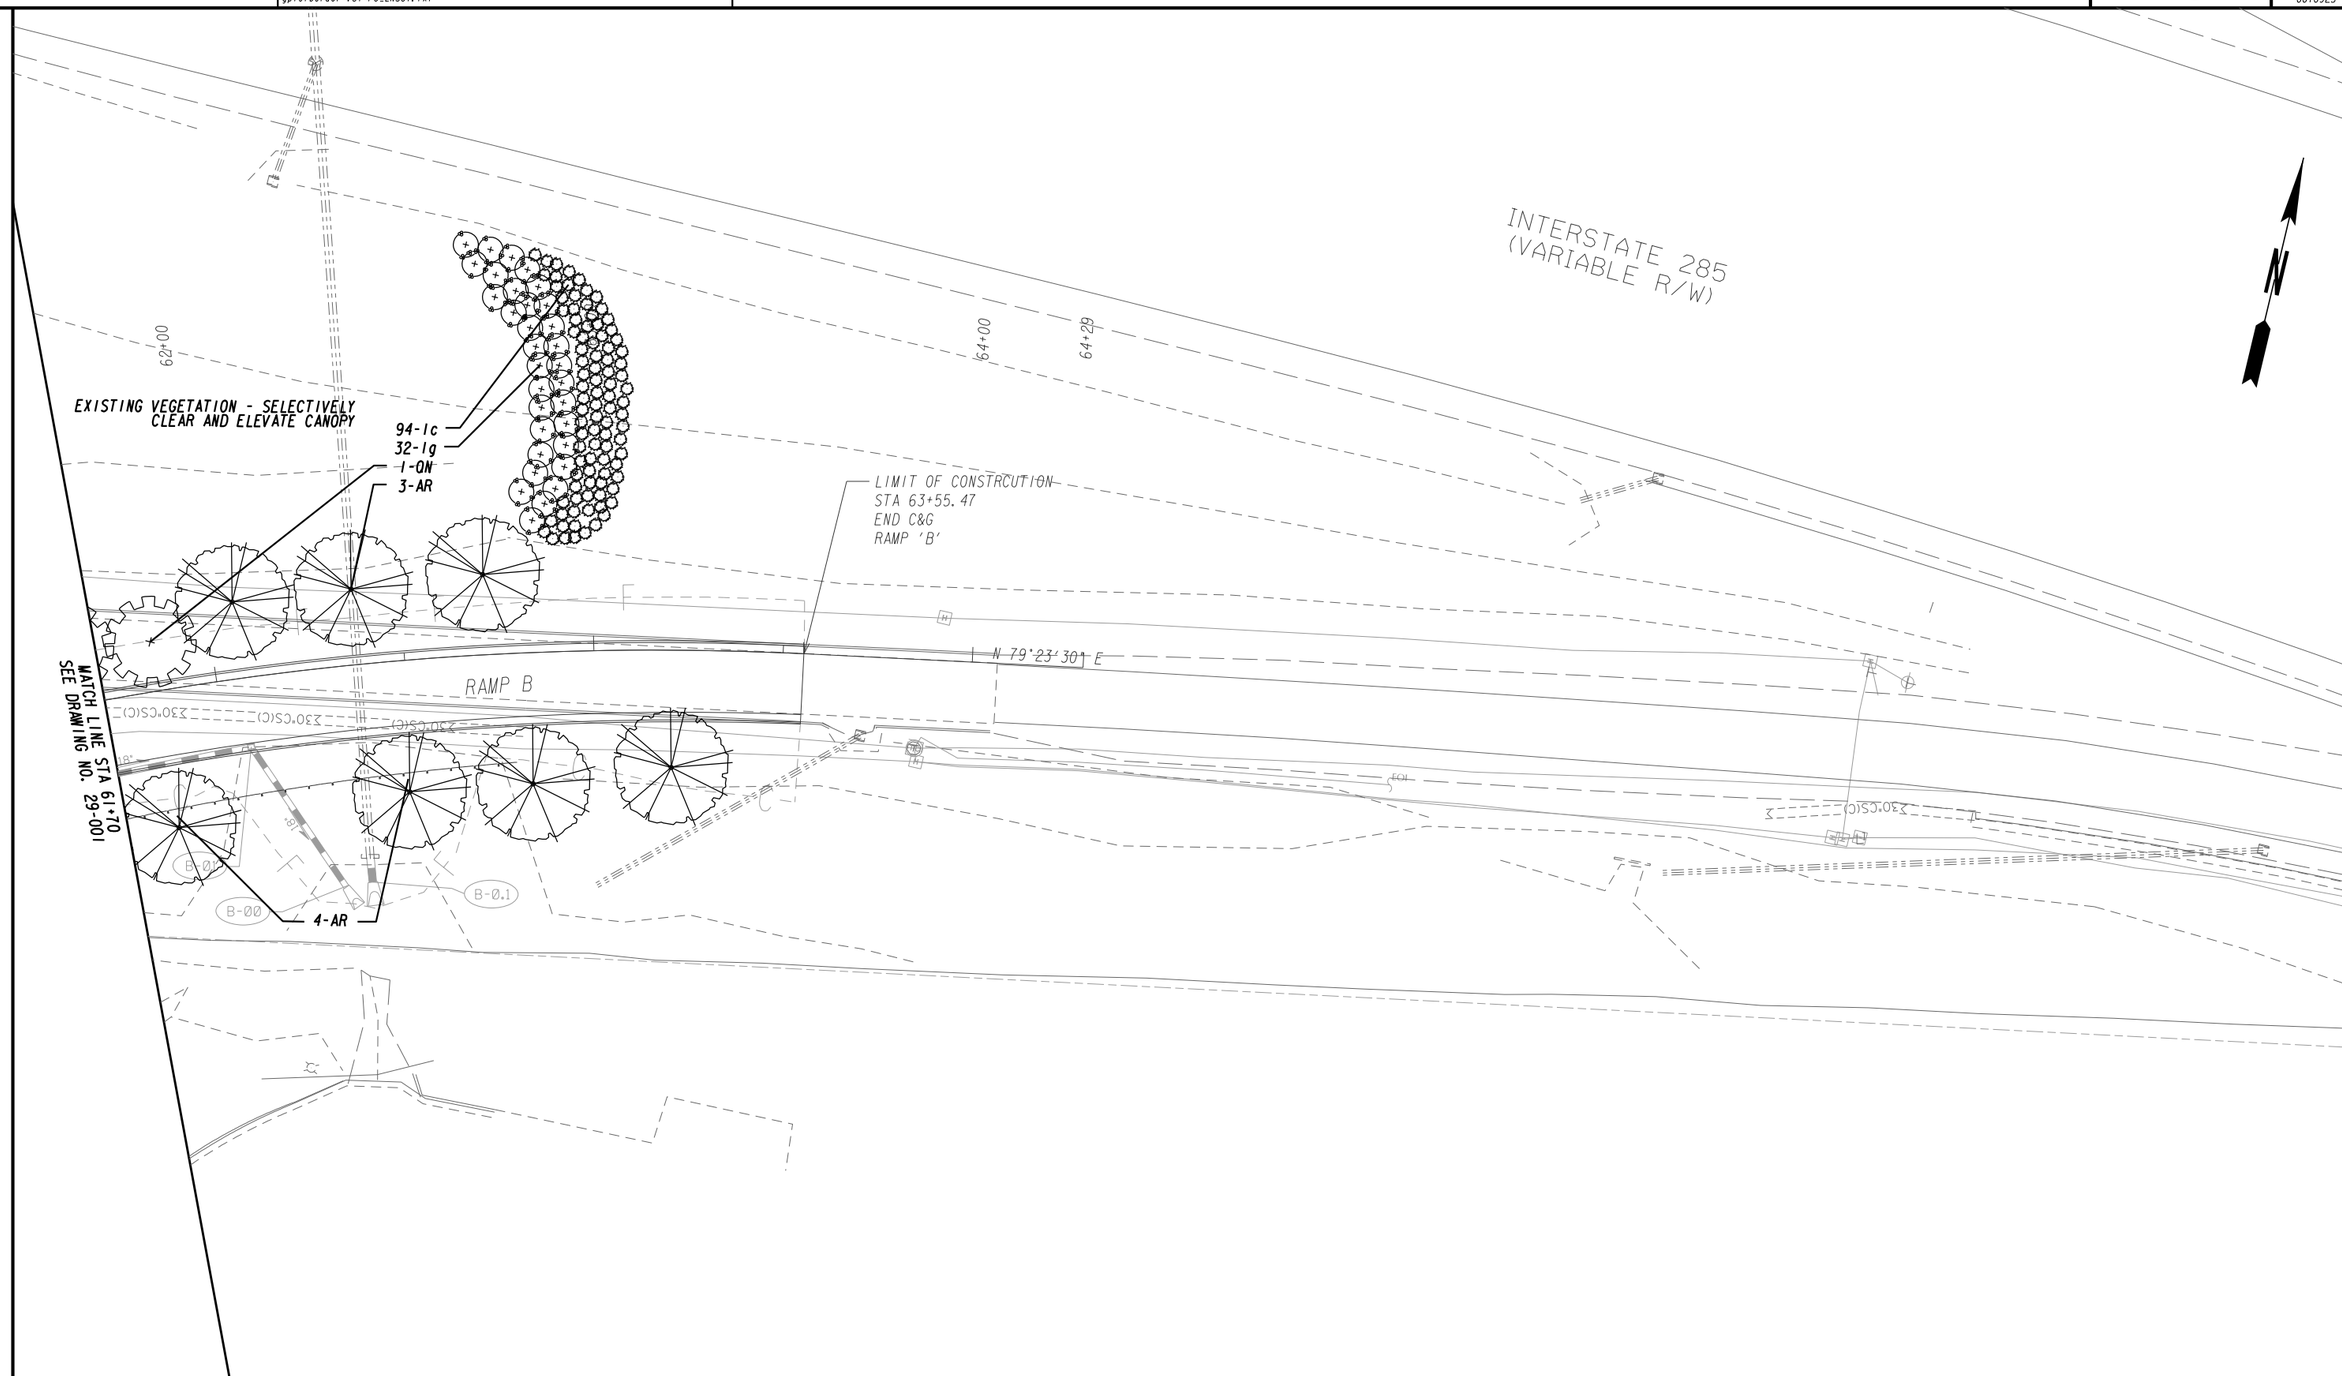

SEI
SOUTHEASTERN ENGINEERING, INC.
Civil, Structural, Traffic, Transportation, Land Surveying,
Landscape Architecture, and Land Planning
2470 Sandy Plains Road Marietta, Georgia 30066
tel: 770-321-3936 fax: 770-321-3935
www.seengineering.com

INNOVATIVE DELIVERY

SCALE IN FEET
0 20 40 80

REVISION DATES

LANDSCAPING PLANS

I-285 @ RIVERSIDE DRIVE

CHECKED:		DATE:	
BACKCHECKED:		DATE:	
CORRECTED:		DATE:	
VERIFIED:		DATE:	

DRAWING No.
29-005