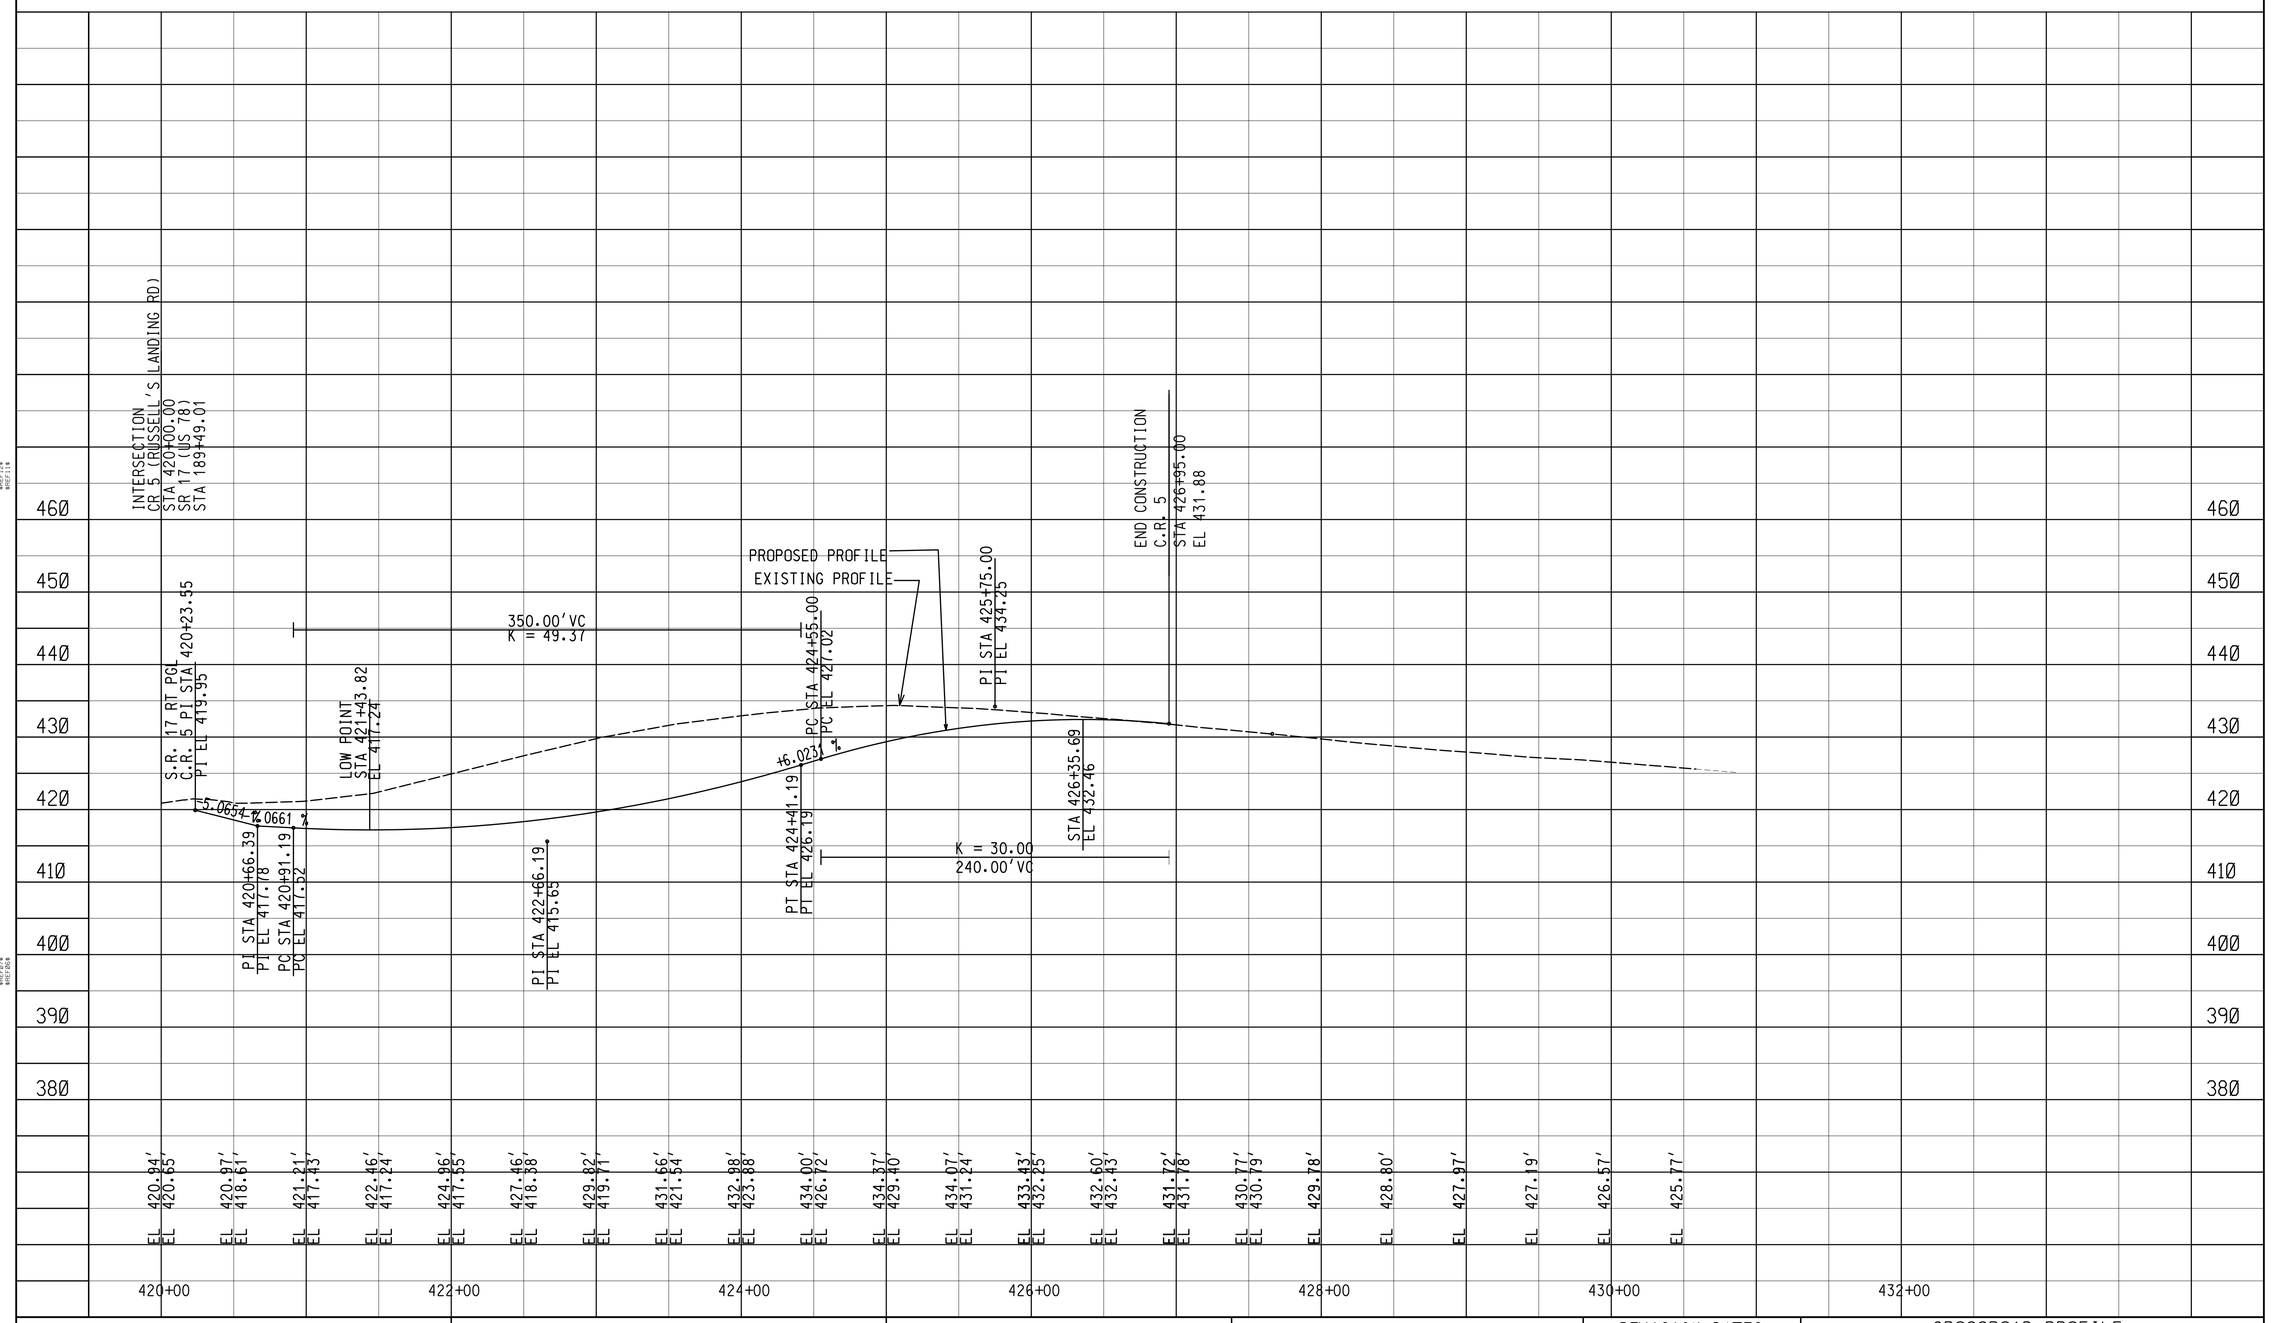

Stantec
6055 Lakeside Commons Drive
Suite 100
Macon, Georgia U.S.A.
31210-5790
Tel. 478.474.6100
Fax. 478.474.8933
www.stantec.com

HORIZONTAL SCALE IN FEET
0 50 100 200

VERTICAL SCALE IN FEET
0 10 20 40

REVISION DATES

CROSSROAD PROFILE

GEORGIA
DEPARTMENT OF TRANSPORTATION

C.R.5 PROFILE

PROJECT: EDS00-0545-00(040)
COUNTY: McDUFFIE DWG 16-004