STATE	PROJECT NUMBER	SHEET NO.	TOTAL SHEETS
GA.	BRST0-0076-01(036)	176	267

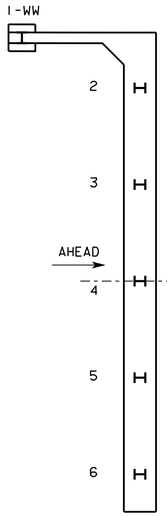

END BENT 1

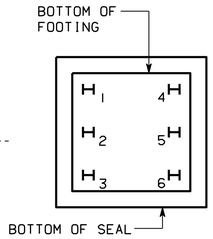

INTERMEDIATE BENTS 2-3

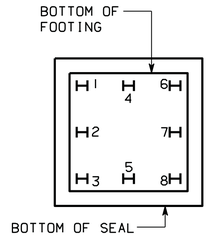

INTERMEDIATE BENTS 4-7 & 13-15

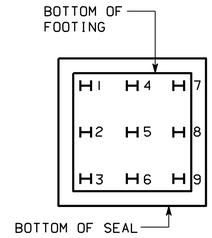

INTERMEDIATE BENT 8

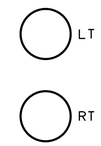

INTERMEDIATE BENT 9-12

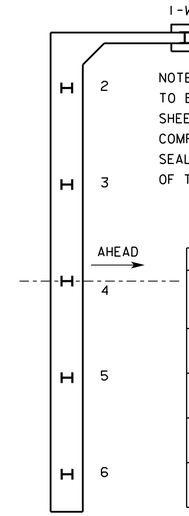

END BENT 16

NOTE - THIS "AS-BUILT FOUNDATION" INFORMATION SHEET IS TO BE FILLED IN BY THE PROJECT ENGINEER AND THE ENTIRE SHEET FORWARDED TO THE OFFICE OF BRIDGE DESIGN UPON COMPLETION OF PILE DRIVING, FOOTINGS, CAISSONS, AND SEALS FOR POSTING TO THE PLANS AS A PERMANENT RECORD OF THE BRIDGE CONSTRUCTION.

AS-BUILT FOUNDATION DATA

BENT	CAISSON LOCATION	CAISSON TIP ELEVATION	TOP OF CAISSON ELEV.
9	LT		
	RT		
10	LT		
	RT		
11	LT		
	RT		
12	LT		
	RT		

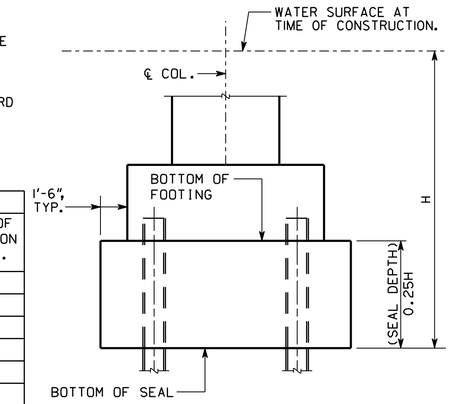

FOOTING ELEVATION VIEW

AS-BUILT FOUNDATION DATA

BENT	PILE NO.	PILE TIP ELEVATION	BOTTOM FOOTING ELEVATION	BOTTOM SEAL ELEVATION
1	1-WW			
	2			
	3			
	4			
	5			
	6			
2	1			
	2			
	3			
	4			
	5			
	6			
3	1			
	2			
	3			
	4			
	5			
	6			
4	1			
	2			
	3			
	4			
	5			
	6			
	7			
	8			
5	1			
	2			
	3			
	4			
	5			
	6			
	7			
	8			

AS-BUILT FOUNDATION DATA

BENT	PILE NO.	PILE TIP ELEVATION	BOTTOM FOOTING ELEVATION	BOTTOM SEAL ELEVATION
6	1			
	2			
	3			
	4			
	5			
	6			
	7			
	8			
7	1			
	2			
	3			
	4			
	5			
	6			
	7			
	8			
8	1			
	2			
	3			
	4			
	5			
	6			
	7			
	8			
	9			
13	1			
	2			
	3			
	4			
	5			
	6			
	7			
	8			

AS-BUILT FOUNDATION DATA

BENT	PILE NO.	PILE TIP ELEVATION	BOTTOM FOOTING ELEVATION	BOTTOM SEAL ELEVATION
14	1			
	2			
	3			
	4			
	5			
	6			
	7			
	8			
15	1			
	2			
	3			
	4			
	5			
	6			
	7			
	8			
16	1-WW			
	2			
	3			
	4			
	5			
	6			

BRIDGE NO. 1

Baker

MICHAEL BAKER CORPORATION
3595 ENGINEERING DRIVE
NORCROSS, GEORGIA 30092
(770) 263-9118

GEORGIA
DEPARTMENT OF TRANSPORTATION
ENGINEERING DIVISION-OFFICE OF BRIDGES AND STRUCTURES

AS BUILT FOUNDATION

S.R. 47 OVER LITTLE RIVER (CLARKS HILL LAKE)

LINCOLN/COLUMBIA COUNTY BRST0-0076-01(036)

SCALE: NONE NOVEMBER 2014

DRAWING NO. 35-028

BRIDGE SHEET 28 OF 33

DATE	REVISIONS	BY

DESIGNED BSB/ANZ CHECKED JCR/AWB REVIEWED WMD/DLC
DRAWN BSB DESIGN GROUP DLC APPROVED BFR

1 INCH WHEN PRINTED FULL SIZE

RELEASED FOR CONSTRUCTION: 11/14/2014