STATE	PROJECT NUMBER	SHEET NO.	TOTAL SHEETS
GA.	STP00-7001-00(009)	460W	667

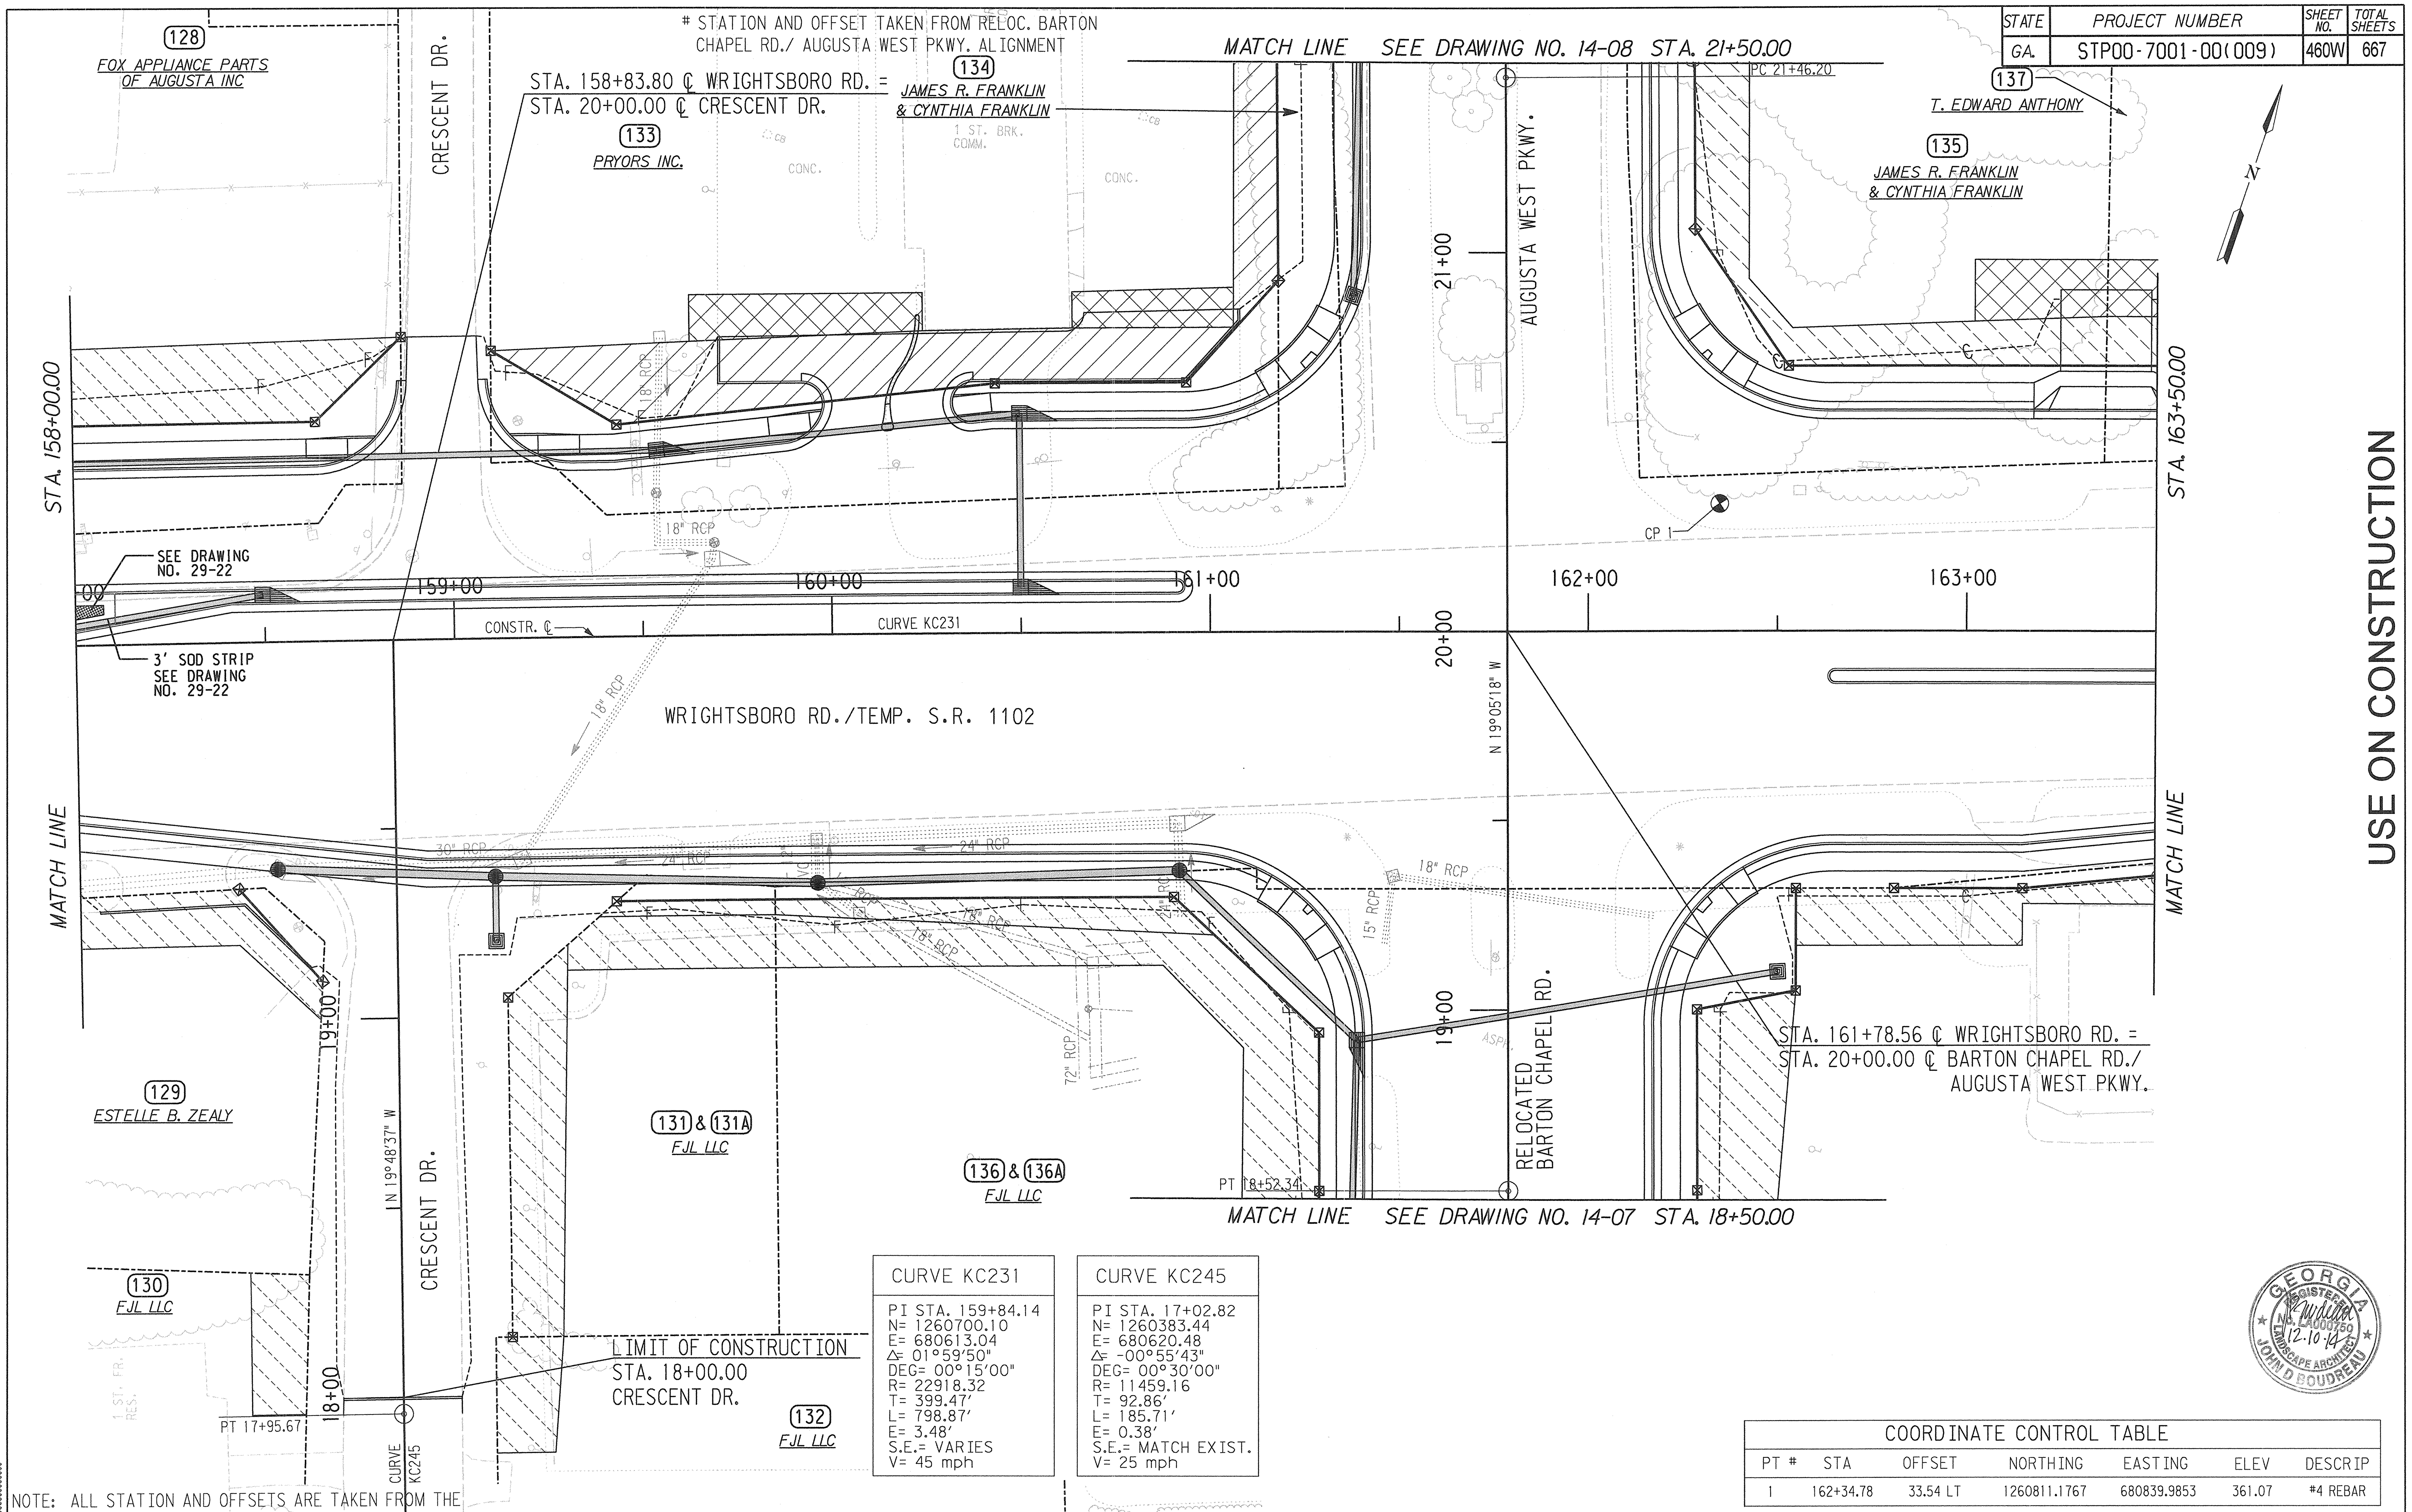

CURVE KC231
PI STA. 159+84.14
N= 1260700.10
E= 680613.04
Δ= 01°59'50"
DEG= 00°15'00"
R= 22918.32
T= 399.47'
L= 798.87'
E= 3.48'
S.E.= VARIES
V= 45 mph

CURVE KC245
PI STA. 17+02.82
N= 1260383.44
E= 680620.48
Δ= -00°55'43"
DEG= 00°30'00"
R= 11459.16
T= 92.86'
L= 185.71'
E= 0.38'
S.E.= MATCH EXIST.
V= 25 mph

COORDINATE CONTROL TABLE

PT #	STA	OFFSET	NORTHING	EASTING	ELEV	DESCRIP
1	162+34.78	33.54 LT	1260811.1767	680839.9853	361.07	#4 REBAR

USE ON CONSTRUCTION

GEORGIA REGISTERED No. LA000750 LANDSCAPE ARCHITECT JOHN D BOUDREAU 12.10.14

NOTE: ALL STATION AND OFFSETS ARE TAKEN FROM THE CONSTRUCTION BASELINE UNLESS OTHERWISE NOTED * STATION AND OFFSET TAKEN FROM CRESCENT DRIVE ALIGNMENT

PROPERTY AND EXISTING R/W LINE
REQUIRED R/W LINE
CONSTRUCTION LIMITS
EASEMENT FOR CONSTRUCTION & MAINTENANCE OF SLOPES
EASEMENT FOR CONSTR OF SLOPES
EASEMENT FOR CONSTR OF DRIVES

BEGIN LIMIT OF ACCESS — BLA
END LIMIT OF ACCESS — ELA
LIMIT OF ACCESS
R/W AND LIMIT OF ACCESS

SCALE IN FEET: 0 20 40 80

ATKINS

DATE	REVISIONS	DATE	REVISIONS
12/12/14	ADDED SHEET		

STATE OF GEORGIA DEPARTMENT OF TRANSPORTATION OFFICE OF PROGRAM DELIVERY

GEORGIA DEPARTMENT OF TRANSPORTATION
LANDSCAPE PLAN
PROJECT STP00-7001-00(009)
WRIGHTSBORO ROAD
STA. 158+00.00 TO STA. 163+50.00

DRAWING NO. 29-23

$$$$SYTIME$$$$$ $$$$$$$$$$$$DGNSPEC$$$$$$$$$$$$