CURVE 1 DATA FOR
EDS-565(17)
PI STA = 9+455.204
N = 310840.662
E = 224246.231
A = 50°21'39.4" (LT)
T = 547.370
L = 1023.334
E = 122.254
R = 1164.250
DB = S 33°09'28.5" E
DA = S 83°31'07.9" E
TRAN = 53.34
SE = 0.040

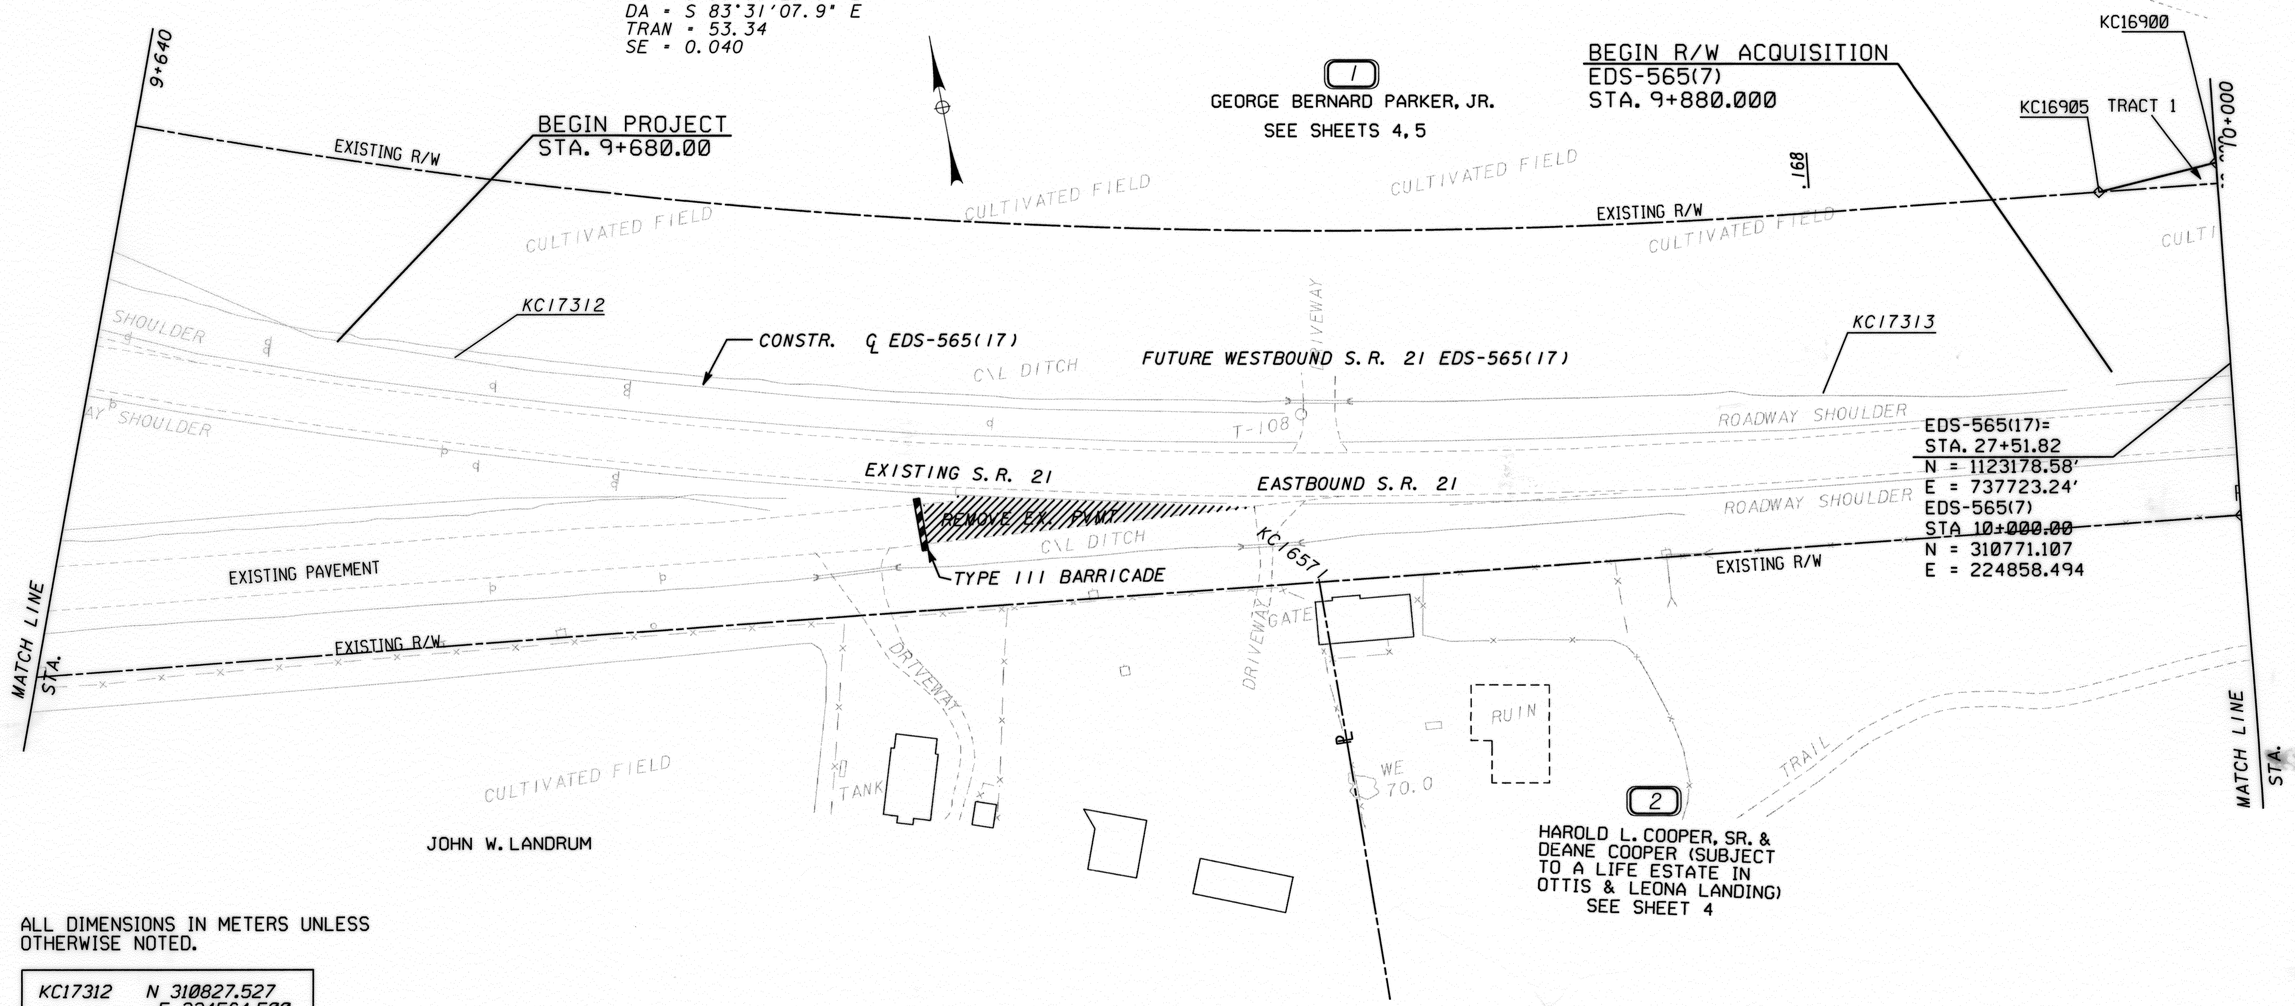

ALL DIMENSIONS IN METERS UNLESS OTHERWISE NOTED.

KC17312	N 310827.527 E 224564.500
KC17313	N 310778.877 E 224790.102

PROPERTY AND EXISTING R/W LINE
REQUIRED R/W LINE
CONSTRUCTION LIMITS
EASEMENT FOR CONSTR & MAINTENANCE OF SLOPES
EASEMENT FOR CONSTR OF SLOPES
EASEMENT FOR CONSTR OF DRIVES

BEGIN LIMIT OF ACCESS.....BLA
END LIMIT OF ACCESS.....ELA
LIMIT OF ACCESS
R/W AND LIMIT OF ACCESS

RATIO=1:500
0 10 20 40
SCALE IN METERS

DATE	REVISIONS	DATE	REVISIONS
11-19-99	REVISED NAME PARCEL 2		
12-13-99	ADD TOPO PAR 1 (IRRIGATION)		

LAND LOT NO.
LAND DISTRICT
GMD 1635
E:\LISA\DGN\262165\26165r2a.\AGBot_fn_sv20\Cfg\tables\gdot98.tbl

GEORGIA
DEPARTMENT OF TRANSPORTATION
RIGHT OF WAY MAP
PROJECT EDS-565 (7)
COUNTY JENKINS
DATE 8/31/99 SH 3 OF 42

RWDOTO

Mon Dec 13 14:14:42 1999 \\GDOT_TN_SV20\DCF\multar.dgf carmichael E:\LISA\DGN\262165\26165r2a.prf