PARCEL 4 REQ'D R/W RW5010

PNT	OFFSET/ DIST ENGLISH	OFFSET/ DIST METRIC	STATION/ BEARING	ALIGNMENT
KC16163	16.470 L	5.020 L	10+555.427	S.R. 21 CONST. ℄
	87.209	26.582	N 0°00'02.3" W	
KC16738	103.105 L	31.426 L	10+552.381	S.R. 21 CONST. ℄
	74.551	22.723	N 0°00'02.3" W	
KC16915	177.165 L	54.000 L	10+549.778	S.R. 21 CONST. ℄
	63.064	19.222	S 83°25'19.3" E	
KC16911	177.165 L	54.000 L	10+569.000	S.R. 21 CONST. ℄
	100.159	30.529	S 25°01'46.3" E	
KC16926	91.863 L	28.000 L	10+585.000	S.R. 21 CONST. ℄
	770.996	235.000	S 83°25'19.3" E	
KC16927	91.863 L	28.000 L	10+820.000	S.R. 21 CONST. ℄
	84.668	25.807	N 42°06'56.4" E	
KC16928	160.761 L	49.000 L	10+835.000	S.R. 21 CONST. ℄
	104.987	32.000	S 83°25'19.3" E	
KC16929	160.761 L	49.000 L	10+867.000	S.R. 21 CONST. ℄
	72.846	22.204	S 29°15'34.8" E	
KC16930	101.706 L	31.000 L	10+880.000	S.R. 21 CONST. ℄
	590.550	180.000	S 83°25'19.3" E	
KC16931	101.706 L	31.000 L	11+060.000	S.R. 21 CONST. ℄
	65.944	20.100	S 89°07'57.4" E	
KC16932	108.267 L	33.000 L	11+080.000	S.R. 21 CONST. ℄
	1011.579	308.330	S 83°25'19.3" E	
KC16933	108.267 L	33.000 L	11+388.330	S.R. 21 CONST. ℄
ARC LENGTH	• 37.565 FEET		(11.450 METERS)	
CHORD BEAR	• S 83°36'47.0" E			
LNTH CHORD	• 37.565 FEET		(11.450 METERS)	
RADIUS	• 5633.191 FEET		(1717.000 METERS)	
DEG	• 3°20'13''			
KC16934	108.267 L	33.000 L	11+400.000	S.R. 21 CONST. ℄
	78.685	23.983	N 43°33'27.4" E	
KC16935	170.603 L	52.000 L	11+415.000	S.R. 21 CONST. ℄
	114.598	34.930	S 84°53'04.3" E	
KC16936	170.603 L	52.000 L	11+451.000	S.R. 21 CONST. ℄
	68.671	20.931	S 20°25'36.1" E	
KC16937	108.267 L	33.000 L	11+460.000	S.R. 21 CONST. ℄
ARC LENGTH	• 199.069 FEET		(60.676 METERS)	
CHORD BEAR	• S 86°46'51.2" E			
LNTH CHORD	• 199.059 FEET		(60.673 METERS)	
RADIUS	• 5633.191 FEET		(1717.000 METERS)	
DEG	• 3°20'13''			
KC16940	108.267 L	33.000 L	11+521.843	S.R. 21 CONST. ℄
	43.420	13.234	S 48°35'09.6" E	
KC16281	80.720 L	24.604 L	11+532.244	S.R. 21 CONST. ℄
	102.459	31.230	S 48°35'09.6" E	
KC16280	14.937 L	4.553 L	11+556.388	S.R. 21 CONST. ℄
ARC LENGTH	• 447.222 FEET		(136.314 METERS)	
CHORD BEAR	• N 86°35'09.6" W			
LNTH CHORD	• 447.095 FEET		(136.275 METERS)	
RADIUS	• 5425.174 FEET		(1653.596 METERS)	
DEG	• 3°27'53''			
KC16171	15.725 L	4.793 L	11+419.714	S.R. 21 CONST. ℄
	102.683	31.298	N 83°57'00.4" W	
KC16952	15.700 L	4.785 L	11+388.330	S.R. 21 CONST. ℄
	31.798	9.692	N 83°57'00.4" W	
KC16170	15.407 L	4.696 L	11+378.638	S.R. 21 CONST. ℄
	395.874	120.663	N 83°22'58.8" W	
KC16169	15.676 L	4.778 L	11+257.976	S.R. 21 CONST. ℄
	782.799	238.598	N 83°27'46.3" W	
KC16168	15.118 L	4.608 L	11+019.378	S.R. 21 CONST. ℄
	201.763	61.498	N 83°11'06.8" W	
KC16167	15.952 L	4.862 L	10+957.881	S.R. 21 CONST. ℄
	319.365	97.343	N 83°29'49.8" W	
KC16166	15.533 L	4.735 L	10+860.538	S.R. 21 CONST. ℄
	198.390	60.469	N 83°18'27.5" W	
KC16165	15.929 L	4.855 L	10+800.069	S.R. 21 CONST. ℄
	786.725	239.794	N 83°22'35.8" W	
KC16164	16.553 L	5.045 L	10+560.275	S.R. 21 CONST. ℄
	15.906	4.848	N 83°43'13.3" W	
KC16163	16.470 L	5.020 L	10+555.427	S.R. 21 CONST. ℄
REQD R/W	• 304562.44 SF		(28294.89 m2)	
REQD R/W	• 6.992 ACRES		(2.829 ha)	
REMAINDER	• +/- 63 ACRES		(+/- 25 ha)	

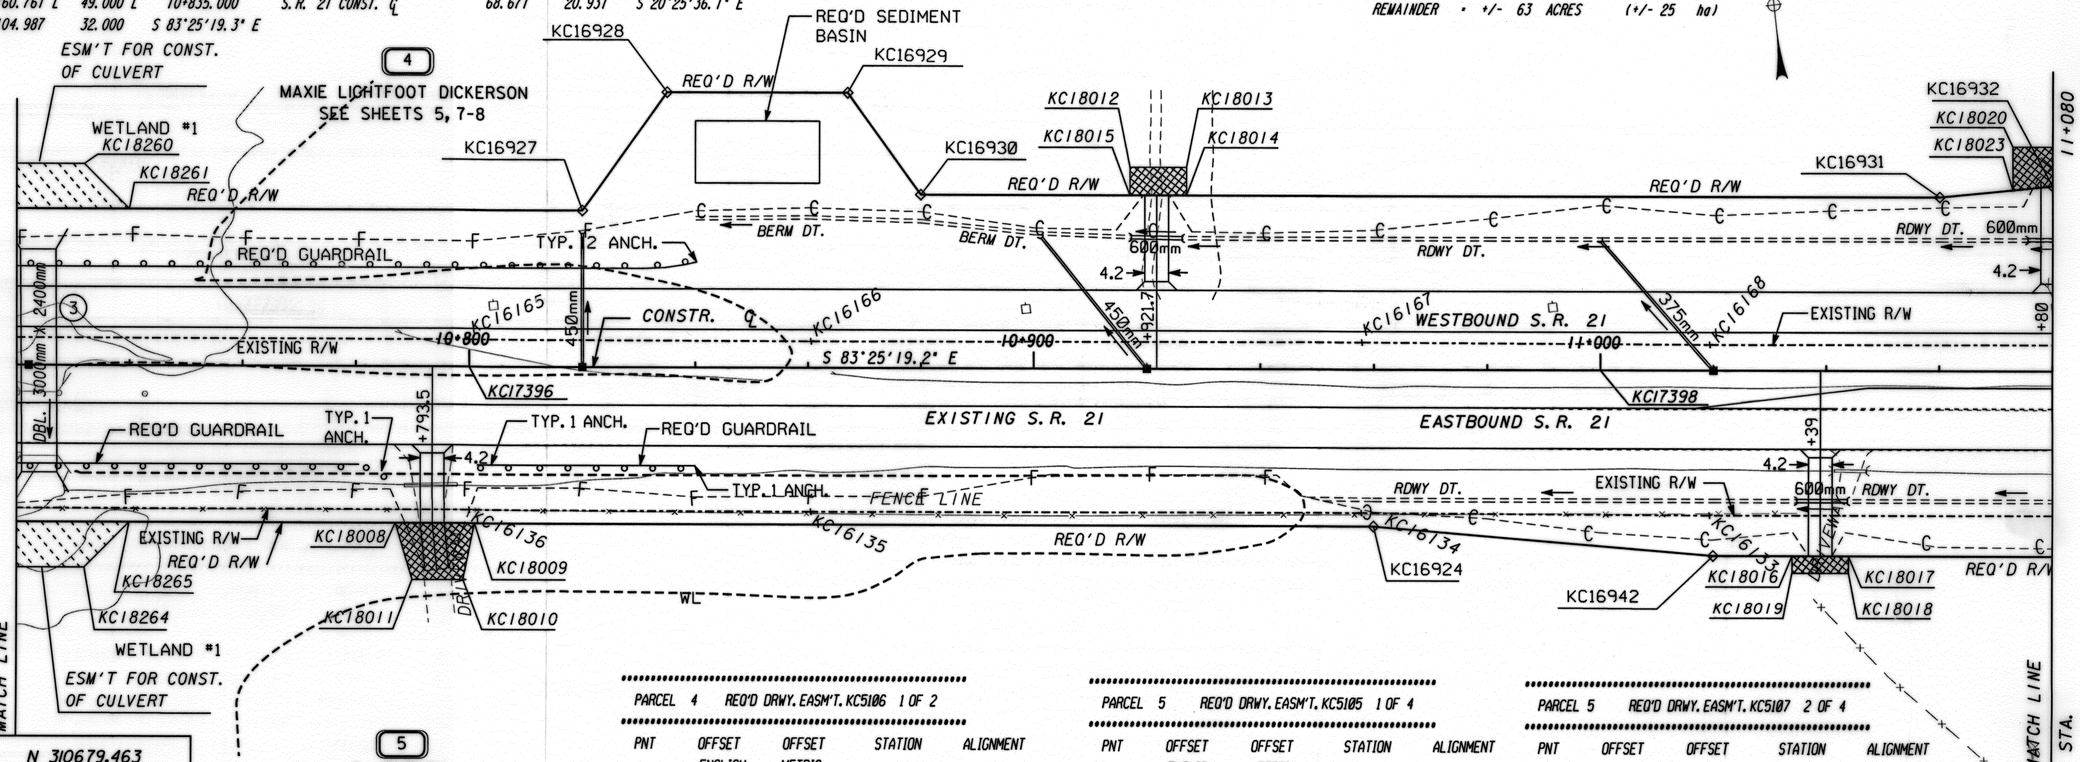

KC17396	N 310679.463 E 225653.228
KC17398	N 310656.552 E 225851.911

ALL DIMENSIONS IN METERS UNLESS OTHERWISE NOTED.

PARCEL 4 REQ'D DRWY. EASM'T. KC5106 1 OF 2

PNT	OFFSET ENGLISH	OFFSET METRIC	STATION	ALIGNMENT
KC18012	118.110 L	36.000 L	10+917.000	S.R. 21 CONST. ℄
KC18013	118.110 L	36.000 L	10+927.000	S.R. 21 CONST. ℄
KC18014	101.706 L	31.000 L	10+927.000	S.R. 21 CONST. ℄
KC18015	101.706 L	31.000 L	10+917.000	S.R. 21 CONST. ℄

PARCEL 5 REQ'D DRWY. EASM'T. KC5105 1 OF 4

PNT	OFFSET ENGLISH	OFFSET METRIC	STATION	ALIGNMENT
KC18008	91.863 R	28.000 R	10+790.000	S.R. 21 CONST. ℄
KC18009	91.863 R	28.000 R	10+801.000	S.R. 21 CONST. ℄
KC18010	124.672 R	38.000 R	10+799.000	S.R. 21 CONST. ℄
KC18011	124.672 R	38.000 R	10+790.000	S.R. 21 CONST. ℄

PARCEL 5 REQ'D DRWY. EASM'T. KC5107 2 OF 4

PNT	OFFSET ENGLISH	OFFSET METRIC	STATION	ALIGNMENT
KC18016	108.267 R	33.000 R	11+034.000	S.R. 21 CONST. ℄
KC18017	108.267 R	33.000 R	11+044.000	S.R. 21 CONST. ℄
KC18018	118.110 R	36.000 R	11+044.000	S.R. 21 CONST. ℄
KC18019	118.110 R	36.000 R	11+034.000	S.R. 21 CONST. ℄

PROPERTY AND EXISTING R/W LINE
REQUIRED R/W LINE
CONSTRUCTION LIMITS
EASEMENT FOR CONSTR & MAINTENANCE OF SLOPES
EASEMENT FOR CONSTR OF SLOPES
EASEMENT FOR CONSTR OF DRIVES

BEGIN LIMIT OF ACCESS.....BLA
END LIMIT OF ACCESS.....ELA
LIMIT OF ACCESS
R/W AND LIMIT OF ACCESS

RATIO=1:500
0 10 20 40
SCALE IN METERS

DATE	REVISIONS	DATE	REVISIONS
11-19-99	REVISED NAME PARCEL 4		
2-9-00	ADD ESM'T FOR CONST OF CULVERT		
"	PARCEL 4 & 5		
1-11-01	REV NAME PARCEL 4		

LAND LOT NO.
LAND DISTRICT
GMD 1635
E:\LISA\DGN\262165\26165r03.\pwResources\Gdot98.tbl

GEORGIA
DEPARTMENT OF TRANSPORTATION
RIGHT OF WAY PLANS
PROJECT EDS-565(7)
COUNTY JENKINS
DATE 8/31/99 SH 6 OF 42

PWDOTO