8/30/00 9:51:25 AM \\GDOT-DSN1\GOPLOT\OCF\d2_8830_mylar.gcf crossh D:\Holly\Dgn\262165\26165rl1.prf D2-Tennille

PARCEL 16 REQ'D R/W RW5022

PNT	OFFSET/ DIST ENGLISH	OFFSET/ DIST METRIC	STATION/ BEARING	ALIGNMENT
KC16656	83.916 L	25.578 L	13+832.679	S.R. 21 CONST. ℄
	23.746	7.238	N 34°00'50.3" E	
KC17078	104.987 L	32.000 L	13+836.017	S.R. 21 CONST. ℄
	78.685	23.983	S 83°26'52.1" E	
KC17077	104.987 L	32.000 L	13+860.000	S.R. 21 CONST. ℄
	66.916	20.396	S 72°08'16.3" E	
KC17094	91.863 L	28.000 L	13+880.000	S.R. 21 CONST. ℄
	262.467	80.000	S 83°26'52.1" E	
KC17095	91.863 L	28.000 L	13+960.000	S.R. 21 CONST. ℄
	37.524	11.437	S 89°09'30.2" E	
KC17097	95.597 L	29.138 L	13+971.380	S.R. 21 CONST. ℄
	13.563	4.134	S 34°00'50.3" W	
KC16652	83.563 L	25.470 L	13+969.474	S.R. 21 CONST. ℄
	36.929	11.256	N 83°32'03.8" W	
KC16194	83.507 L	25.453 L	13+958.218	S.R. 21 CONST. ℄
	190.221	57.979	N 83°16'25.8" W	
KC16193	84.084 L	25.629 L	13+900.239	S.R. 21 CONST. ℄
	139.530	42.529	N 83°29'27.8" W	
KC16192	83.979 L	25.597 L	13+857.710	S.R. 21 CONST. ℄
	82.123	25.031	N 83°29'30.3" W	
KC16656	83.916 L	25.578 L	13+832.679	S.R. 21 CONST. ℄

REQD R/W = 5160.54 SF (479.43 m2)
REQD R/W = 0.118 ACRES (0.048 ha)
REMAINDER = +/- 19 ACRES (+/- 7.8 ha)

PARCEL 16 REQ'D DRWY. EASM'T. KC5118 1 OF 1

PNT	OFFSET ENGLISH	OFFSET METRIC	STATION	ALIGNMENT
KC18060	114.829 L	35.000 L	13+944.000	S.R. 21 CONST. ℄
KC18061	114.829 L	35.000 L	13+957.000	S.R. 21 CONST. ℄
KC18062	91.863 L	28.000 L	13+957.000	S.R. 21 CONST. ℄
KC18063	91.863 L	28.000 L	13+944.000	S.R. 21 CONST. ℄

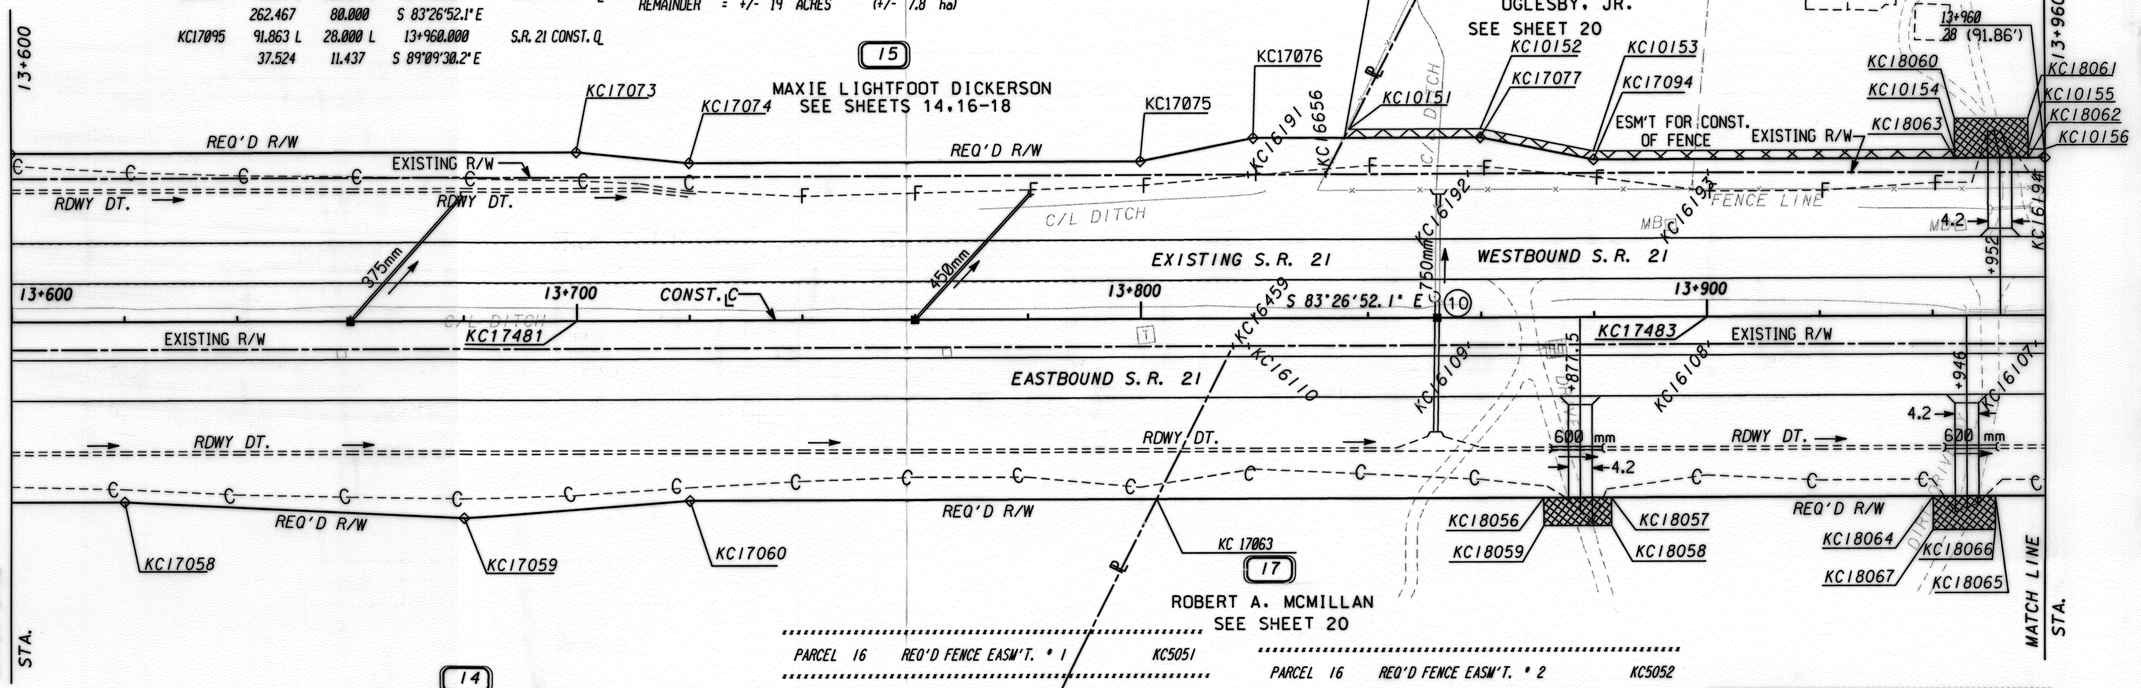

PARCEL 16 REQ'D FENCE EASM'T. # 1 KC5051

PNT	OFFSET ENGLISH	OFFSET METRIC	STATION	ALIGNMENT (WLCL1)
KC10151	109.908 L	33.500 L	13+836.796	SR 21
KC10152	109.908 L	33.500 L	13+860.000	SR 21
KC10153	96.785 L	29.500 L	13+880.000	SR 21
KC10154	96.785 L	29.500 L	13+944.000	SR 21
KC18063	91.863 L	28.000 L	13+944.000	SR 21
KC17094	91.863 L	28.000 L	13+880.000	SR 21
KC17077	104.987 L	32.000 L	13+860.000	SR 21
KC17078	104.987 L	32.000 L	13+836.017	SR 21
KC10151	109.908 L	33.500 L	13+836.796	SR 21

REQD EASMT AREA = 1737.18 SF (161.39 m2)

PARCEL 16 REQ'D FENCE EASM'T. # 2 KC5052

PNT	OFFSET ENGLISH	OFFSET METRIC	STATION	ALIGNMENT (WLCL1)
KC10155	96.785 L	29.500 L	13+957.000	SR 21
KC10156	96.785 L	29.500 L	13+960.000	SR 21
KC10157	100.518 L	30.638 L	13+972.141	SR 21
KC17097	95.597 L	29.138 L	13+971.380	SR 21
KC17095	91.863 L	28.000 L	13+960.000	SR 21
KC18062	91.863 L	28.000 L	13+957.000	SR 21
KC10155	96.785 L	29.500 L	13+957.000	SR 21

REQD EASMT AREA = 233.66 SF (21.71 m2)

PARCEL 17 REQ'D DRWY. EASM'T. KC5117 1 OF 2

PNT	OFFSET ENGLISH	OFFSET METRIC	STATION	ALIGNMENT
KC18056	104.987 R	32.000 R	13+871.000	S.R. 21 CONST. ℄
KC18057	104.987 R	32.000 R	13+883.000	S.R. 21 CONST. ℄
KC18058	121.391 R	37.000 R	13+883.000	S.R. 21 CONST. ℄
KC18059	121.391 R	37.000 R	13+871.000	S.R. 21 CONST. ℄

PARCEL 17 REQ'D DRWY. EASM'T. KC5119 2 OF 2

PNT	OFFSET ENGLISH	OFFSET METRIC	STATION	ALIGNMENT
KC18064	104.987 R	32.000 R	13+940.000	S.R. 21 CONST. ℄
KC18065	104.987 R	32.000 R	13+951.000	S.R. 21 CONST. ℄
KC18066	124.672 R	38.000 R	13+951.000	S.R. 21 CONST. ℄
KC18067	124.672 R	38.000 R	13+940.000	S.R. 21 CONST. ℄

KC17481	N 310327.613 E 228503.376
KC17483	N 310304.792 E 228702.070

ALL DIMENSIONS IN METERS UNLESS OTHERWISE NOTED.

PROPERTY AND EXISTING R/W LINE
REQUIRED R/W LINE
CONSTRUCTION LIMITS
EASEMENT FOR CONSTR & MAINTENANCE OF SLOPES
EASEMENT FOR CONSTR OF SLOPES
EASEMENT FOR CONSTR OF DRIVES

BEGIN LIMIT OF ACCESS.....BLA
END LIMIT OF ACCESS.....ELA
LIMIT OF ACCESS
R/W AND LIMIT OF ACCESS

RATIO=1:500
0 10 20 40
SCALE IN METERS

DATE	REVISIONS	DATE	REVISIONS
11-19-99	REVISED NAME PARCELS 14 & 15		
8-30-00	ADD FENCE ESMT PAR 16 (KC5051/5052)		

LAND LOT NO.
LAND DISTRICT
GMD 1638
D:\Holly\Dgn\262165\26165rl1.dgn\tmp\000\d2_gdot98.tbl

GEORGIA
DEPARTMENT OF TRANSPORTATION
RIGHT OF WAY PLANS
PROJECT EDS-565(7)
COUNTY JENKINS
DATE 8/31/99 SH 19 OF 42

RWDOT0