PARCEL 34 REQ'D R/W RW5041

PNT	OFFSET/ DIST ENGLISH	OFFSET/ DIST METRIC	STATION/ BEARING	ALIGNMENT
KC16313	83.862 L	25.561 L	15+503.374	S.R. 21 CONST. ℄
	48.129	14.670	N 4°18'56.1" E	
KC18224	131.233 L	40.000 L	15+500.780	S.R. 21 CONST. ℄
	46.653	14.220	S 75°30'00.6" E	
KC18225	131.233 L	40.000 L	15+515.000	S.R. 21 CONST. ℄
	39.370	12.000	S 14°29'59.4" W	
KC18226	91.863 L	28.000 L	15+515.000	S.R. 21 CONST. ℄
	213.254	65.000	S 75°30'00.6" E	
KC17188	91.863 L	28.000 L	15+580.000	S.R. 21 CONST. ℄
	133.228	40.608	S 85°25'35.0" E	
KC17190	114.829 L	35.000 L	15+620.000	S.R. 21 CONST. ℄
	541.337	165.000	S 75°30'00.6" E	
KC17191	114.829 L	35.000 L	15+785.000	S.R. 21 CONST. ℄
	33.545	10.225	N 80°38'48.7" E	
KC17214	16.440 L	5.011 L	20+040.000	CR43 CONST. ℄
	45.042	13.729	S 6°34'51.7" W	
KC17152	83.782 L	25.537 L	15+796.243	S.R. 21 CONST. ℄
	315.485	96.160	N 75°26'53.9" W	
KC16207	84.067 L	25.624 L	15+700.083	S.R. 21 CONST. ℄
	459.385	140.021	N 75°31'36.4" W	
KC16206	83.854 L	25.559 L	15+560.062	S.R. 21 CONST. ℄
	185.984	56.688	N 75°29'50.7" W	
KC16313	83.862 L	25.561 L	15+503.374	S.R. 21 CONST. ℄

REQD R/W = 24267.45 SF (2254.53 m2)
REQD R/W = 0.557 ACRES (0.225 ha)
REMAINDER = +/- 662 ACRES (+/- 268 ha)

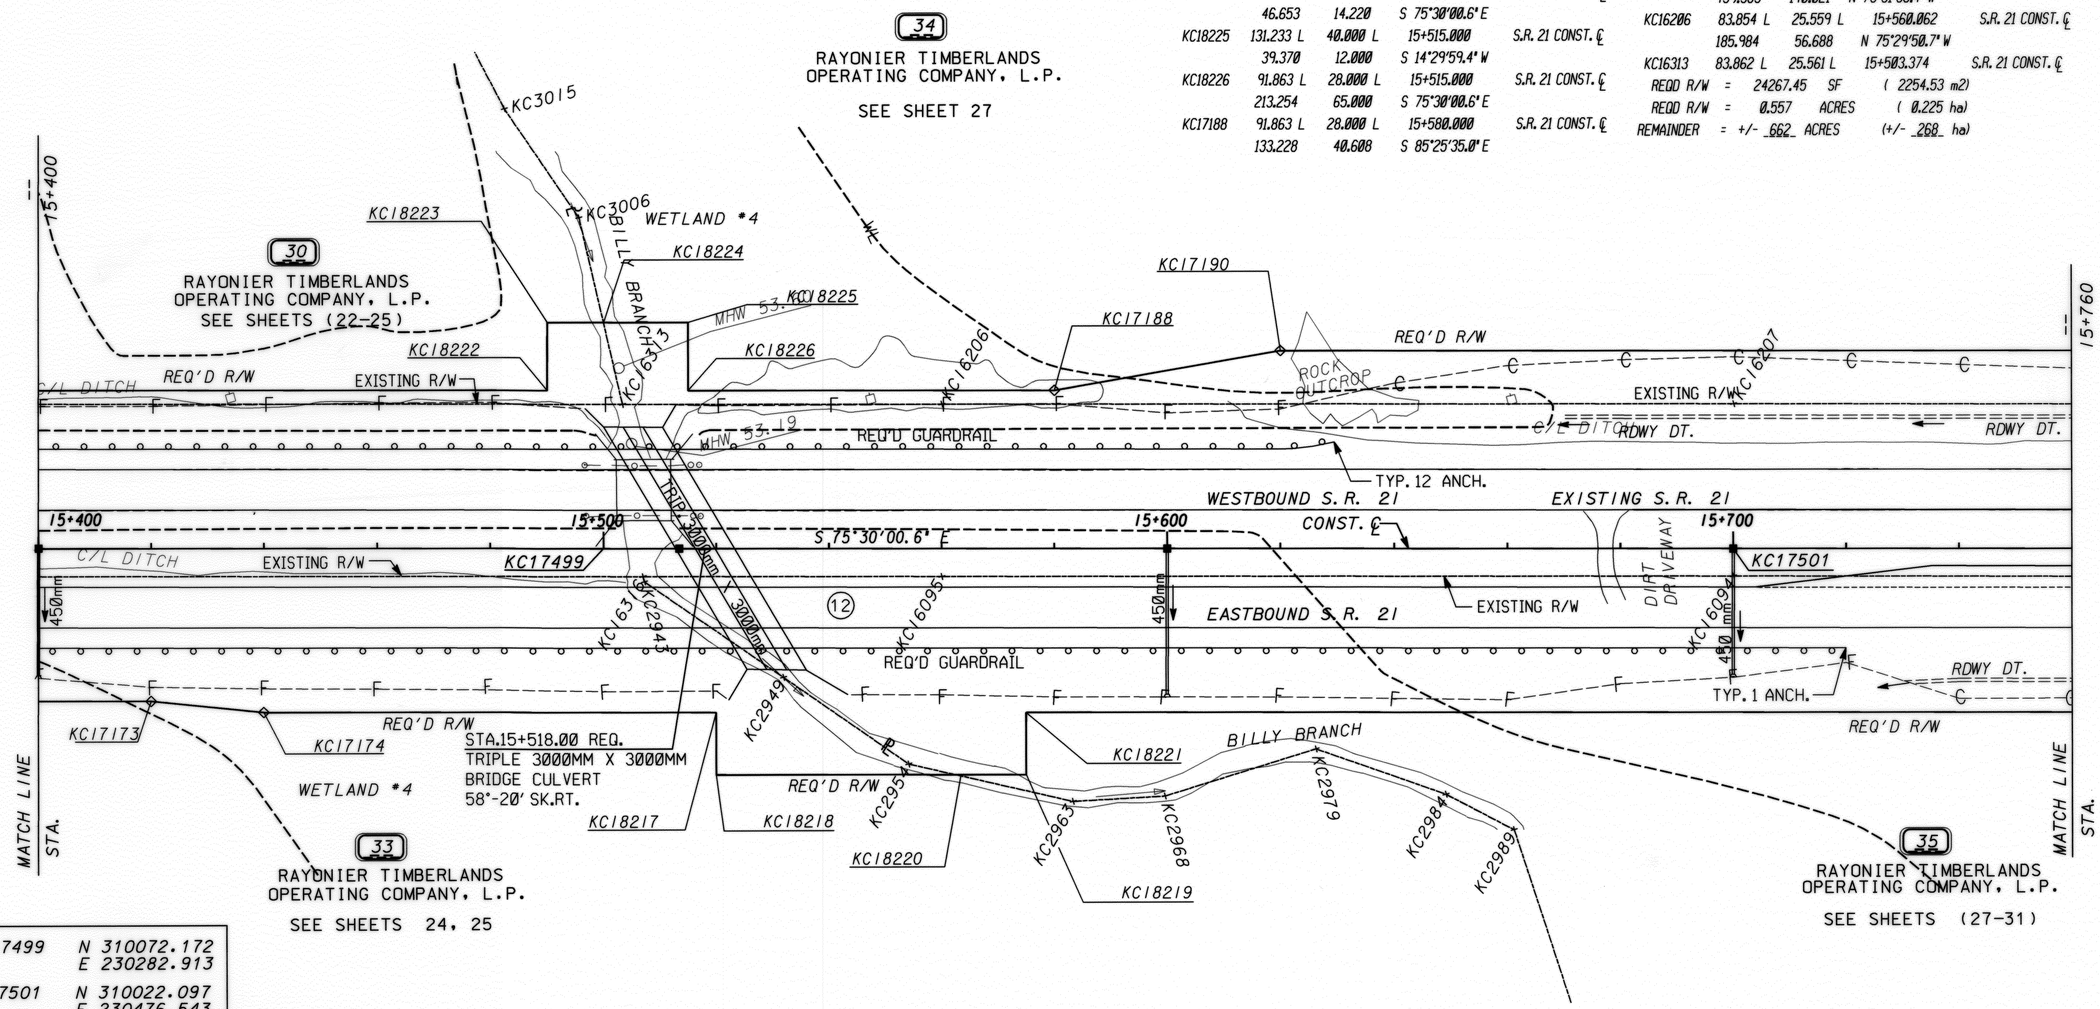

KC17499	N 310072.172 E 230282.913
KC17501	N 310022.097 E 230476.543

ALL DIMENSIONS IN METERS UNLESS OTHERWISE NOTED.

PROPERTY AND EXISTING R/W LINE
REQUIRED R/W LINE
CONSTRUCTION LIMITS
EASEMENT FOR CONSTR & MAINTENANCE OF SLOPES
EASEMENT FOR CONSTR OF SLOPES
EASEMENT FOR CONSTR OF DRIVES

BEGIN LIMIT OF ACCESS..... BLA
END LIMIT OF ACCESS..... ELA
LIMIT OF ACCESS
R/W AND LIMIT OF ACCESS

RATIO=1:500
0 10 20 40
SCALE IN METERS

DATE	REVISIONS	DATE	REVISIONS

LAND LOT NO.
LAND DISTRICT
GMD 1638
PRF **PENTABLE**

GEORGIA
DEPARTMENT OF TRANSPORTATION
RIGHT OF WAY PLANS
PROJECT EDS-565(7)
COUNTY JENKINS
DATE 8/31/99 SH 26 OF 42

RWDOT.0.