1/5/01 8:57:53 AM \\GDOT-DSNI\GOPLOT\GCF\d2_8830_mylar.gcf dcecker D:\Renee\dgn\262165\26165r18.prf d2-Tennille

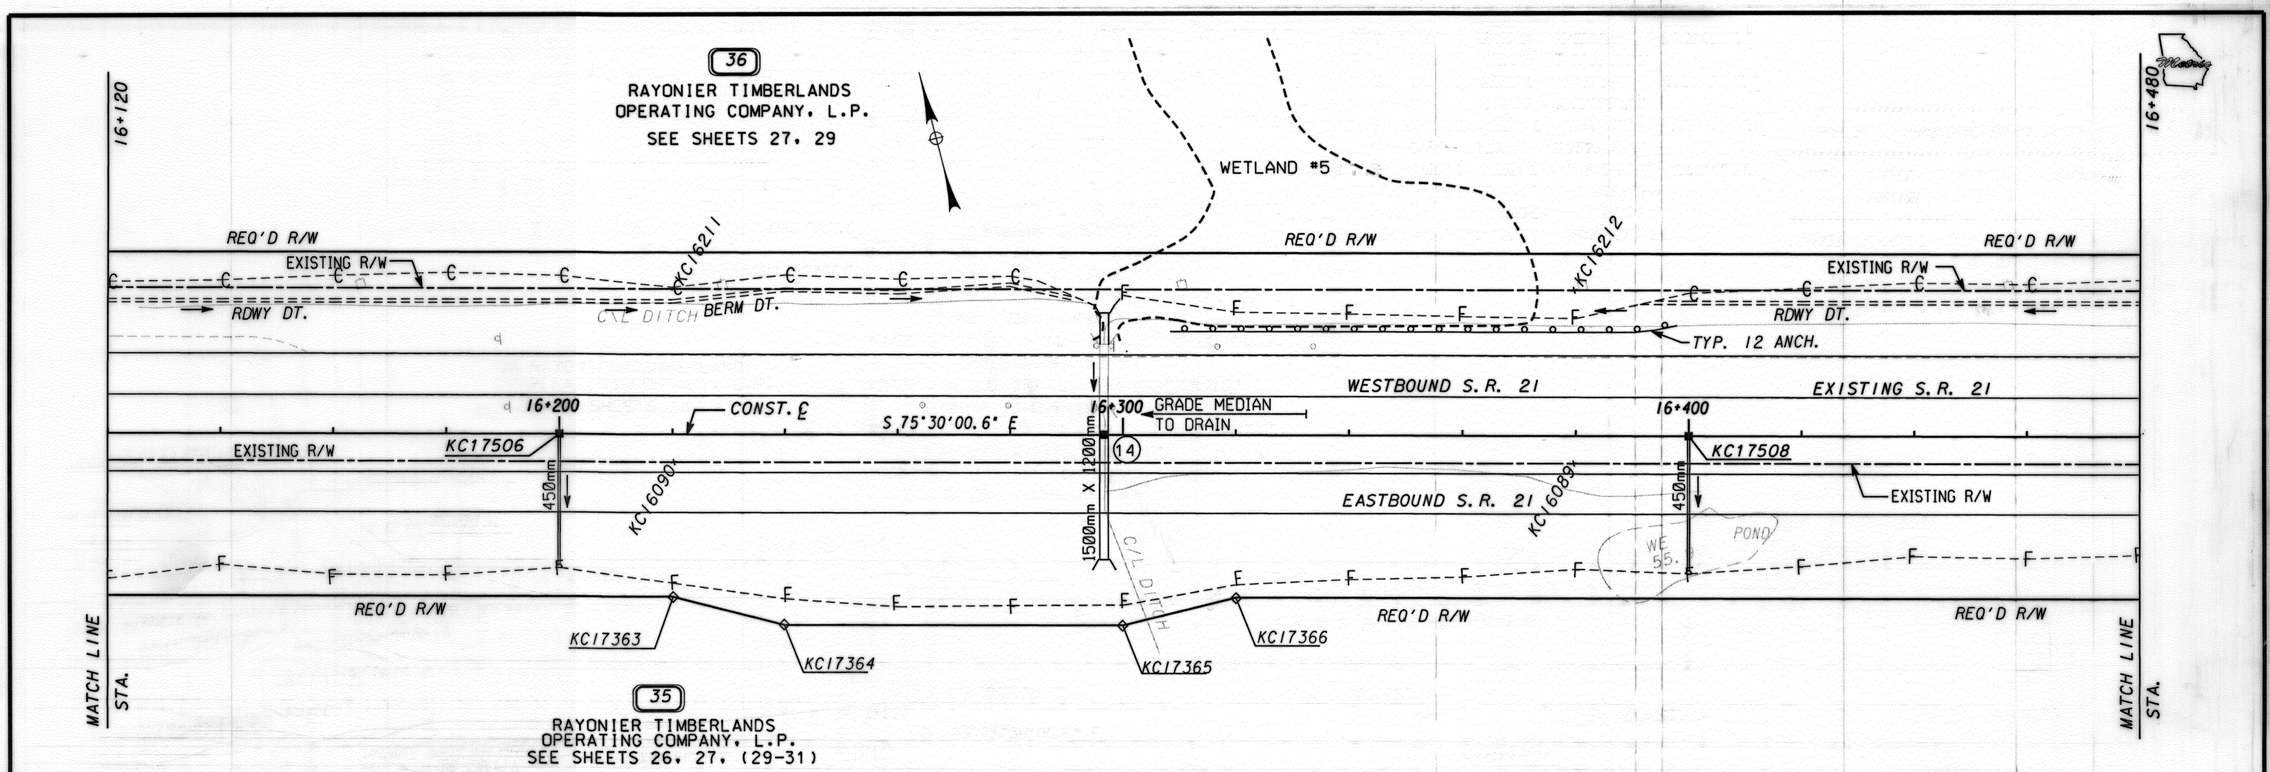

PARCEL 35 REQ'D R/W RW5044

PNT	OFFSET/ DIST ENGLISH	OFFSET/ DIST METRIC	STATION/ BEARING	ALIGNMENT
KC16316	16.138 R	4.919 R	15+507.044	S.R. 21
	173.964	53.024	S 75°29'50.9" E	
KC16095	16.146 R	4.921 R	15+560.068	S.R. 21
	459.342	140.008	S 75°31'36.4" E	
KC16094	15.933 R	4.856 R	15+700.076	S.R. 21
	328.160	100.023	S 75°26'53.3" E	
KC16093	16.231 R	4.947 R	15+800.099	S.R. 21
	391.236	119.249	S 75°23'52.8" E	
KC16092	16.928 R	5.160 R	15+919.348	S.R. 21
	459.570	140.077	S 75°39'30.2" E	
KC16091	15.659 R	4.773 R	16+059.425	S.R. 21
	527.842	160.887	S 75°25'28.5" E	
KC16090	16.355 R	4.985 R	16+220.311	S.R. 21
	522.716	159.324	S 75°30'51.8" E	
KC16089	16.225 R	4.945 R	16+379.635	S.R. 21
	662.453	201.916	S 75°31'03.1" E	
KC16088	16.024 R	4.884 R	16+581.552	S.R. 21
	846.785	258.101	S 75°32'36.4" E	

KC16087	15.385 R	4.689 R	16+839.652	S.R. 21	KC16296	15.058 R	4.590 R	17+265.493	S.R. 21	KC17230	95.144 R	29.000 R	16+520.000	S.R. 21	KC2954	125.073 R	38.122 R	15+554.186	S.R. 21
	336.950	102.703	S 75°37'23.3" E			90.908	27.709	S 22°06'46.8" W			656.167	200.000	N 75°30'00.6" W			88.605	27.007	N 40°53'12.6" W	
KC16086	14.662 R	4.469 R	16+942.354	S.R. 21	KC17239	104.987 R	32.000 R	17+261.519	S.R. 21	KC17366	95.144 R	29.000 R	16+320.000	S.R. 21	KC2949	74.742 R	22.781 R	15+531.959	S.R. 21
	127.081	38.734	S 75°05'48.2" E			37.387	11.396	N 55°17'21.1" W			67.636	20.616	N 89°32'11.0" W			98.151	29.916	N 41°00'16.0" W	
KC16085	15.556 R	4.742 R	16+981.088	S.R. 21	KC17225	91.863 R	28.000 R	17+251.202	S.R. 21	KC17365	111.548 R	34.000 R	16+300.000	S.R. 21	KC2943	19.155 R	5.838 R	15+507.303	S.R. 21
	390.390	118.991	S 75°30'15.6" E			233.602	71.202	N 75°30'00.6" W			196.850	60.000	N 75°30'00.6" W			3.134	0.955	N 1°14'30.2" W	
KC16084	15.528 R	4.733 R	17+100.079	S.R. 21	KC17237	91.863 R	28.000 R	17+180.000	S.R. 21	KC17364	111.548 R	34.000 R	16+240.000	S.R. 21	KC16316	16.138 R	4.919 R	15+507.044	S.R. 21
	327.947	99.958	S 75°18'19.1" E			131.888	40.200	N 69°47'22.4" W			67.636	20.616	N 61°27'50.1" W		REQD R/W	= 499752.04	SF	(46428.67 m2)	
KC16083	16.643 R	5.073 R	17+200.037	S.R. 21	KC18257	78.740 R	24.000 R	17+140.000	S.R. 21	KC17363	95.144 R	29.000 R	16+220.000	S.R. 21	REQD R/W	= 11.473	ACRES	(4.643 ha)	
	135.792	41.390	S 75°58'40.2" E			65.617	20.000	N 75°30'00.6" W			656.167	200.000	N 75°30'00.6" W		REMAINDER	= +/- 434	ACRES	(+/- 175 ha)	
KC16082	15.511 R	4.728 R	17+241.425	S.R. 21	KC17236	78.740 R	24.000 R	17+120.000	S.R. 21	KC17229	95.144 R	29.000 R	16+020.000	S.R. 21					
	13.213	4.027	S 75°27'34.7" E			33.778	10.296	S 43°33'16.0" W			133.832	40.792	N 86°48'36.3" W						
KC16317	15.520 R	4.731 R	17+245.452	S.R. 21	KC18256	108.267 R	33.000 R	17+115.000	S.R. 21	KC17228	121.391 R	37.000 R	15+980.000	S.R. 21					
ARC LENGTH = 18.864 FEET(5.750 METERS)						1640.417	500.000	N 75°30'00.6" W			328.083	100.000	N 75°30'00.6" W						
CHORD BEAR = S 75°46'10.9" E					KC17235	108.267 R	33.000 R	16+615.000	S.R. 21	KC17227	121.391 R	37.000 R	15+880.000	S.R. 21					
LNTH CHORD = 18.864 FEET(5.750 METERS)						56.446	17.205	S 50°02'15.1" W			133.832	40.792	N 64°11'24.8" W						
RADIUS = 2896.666 FEET(882.906 METERS)					KC17234	154.199 R	47.000 R	16+605.000	S.R. 21	KC17175	95.144 R	29.000 R	15+840.000	S.R. 21					
DEGREE = 6° 29' 22''						98.425	30.000	N 75°30'00.6" W			869.421	265.000	N 75°30'00.6" W						
KC17240	15.432 R	4.704 R	17+251.202	S.R. 21	KC17233	154.199 R	47.000 R	16+575.000	S.R. 21	KC18221	95.144 R	29.000 R	15+575.000	S.R. 21					
ARC LENGTH = 47.136 FEET(14.367 METERS)						56.446	17.205	N 21°02'16.2" W			36.089	11.000	S 14°29'59.4" W						
CHORD BEAR = S 76°25'20.7" E					KC17232	108.267 R	33.000 R	16+565.000	S.R. 21	KC18219	131.233 R	40.000 R	15+575.000	S.R. 21					
LNTH CHORD = 47.135 FEET(14.367 METERS)						82.021	25.000	N 75°30'00.6" W			57.972	17.670	N 75°30'00.6" W						
RADIUS = 2896.666 FEET(882.906 METERS)					KC17231	108.267 R	33.000 R	16+540.000	S.R. 21	KC18220	131.233 R	40.000 R	15+557.330	S.R. 21					
DEGREE = 6° 29' 22''						66.916	20.396	N 64°11'24.8" W			12.014	3.662	N 44°39'05.4" W						

KC17506	N 309896.908 E 230960.617
KC17508	N 309846.833 E 231154.247

ALL DIMENSIONS IN METERS UNLESS OTHERWISE NOTED.

PROPERTY AND EXISTING R/W LINE
REQUIRED R/W LINE
CONSTRUCTION LIMITS
EASEMENT FOR CONSTR & MAINTENANCE OF SLOPES
EASEMENT FOR CONSTR OF SLOPES
EASEMENT FOR CONSTR OF DRIVES

BEGIN LIMIT OF ACCESS.....BLA
END LIMIT OF ACCESS.....ELA
LIMIT OF ACCESS
R/W AND LIMIT OF ACCESS

RATIO=1:500
0 10 20 40
SCALE IN METERS

DATE	REVISIONS	DATE	REVISIONS
2-9-00	REV R/W DESC PAR 35		
1-04-01	REV R/W DESC PAR 35		

LAND LOT NO.
LAND DISTRICT
GMD 1638
D:\Renee\dgn\262165\26165r18.dgn of \temp\000\d2_gdot98.tbl

GEORGIA
DEPARTMENT OF TRANSPORTATION
RIGHT OF WAY PLANS
PROJECT EDS-565(7)
COUNTY JENKINS
DATE 8/31/99 SH 28 OF 42

RWDOTO