9/21/00 1:57:17 PM \\GDOT-DSN1\60PLOT\DCF\d2_8830_mvlar.dcf deckerr D:\Renee\dgn\262165\26165r31.prf

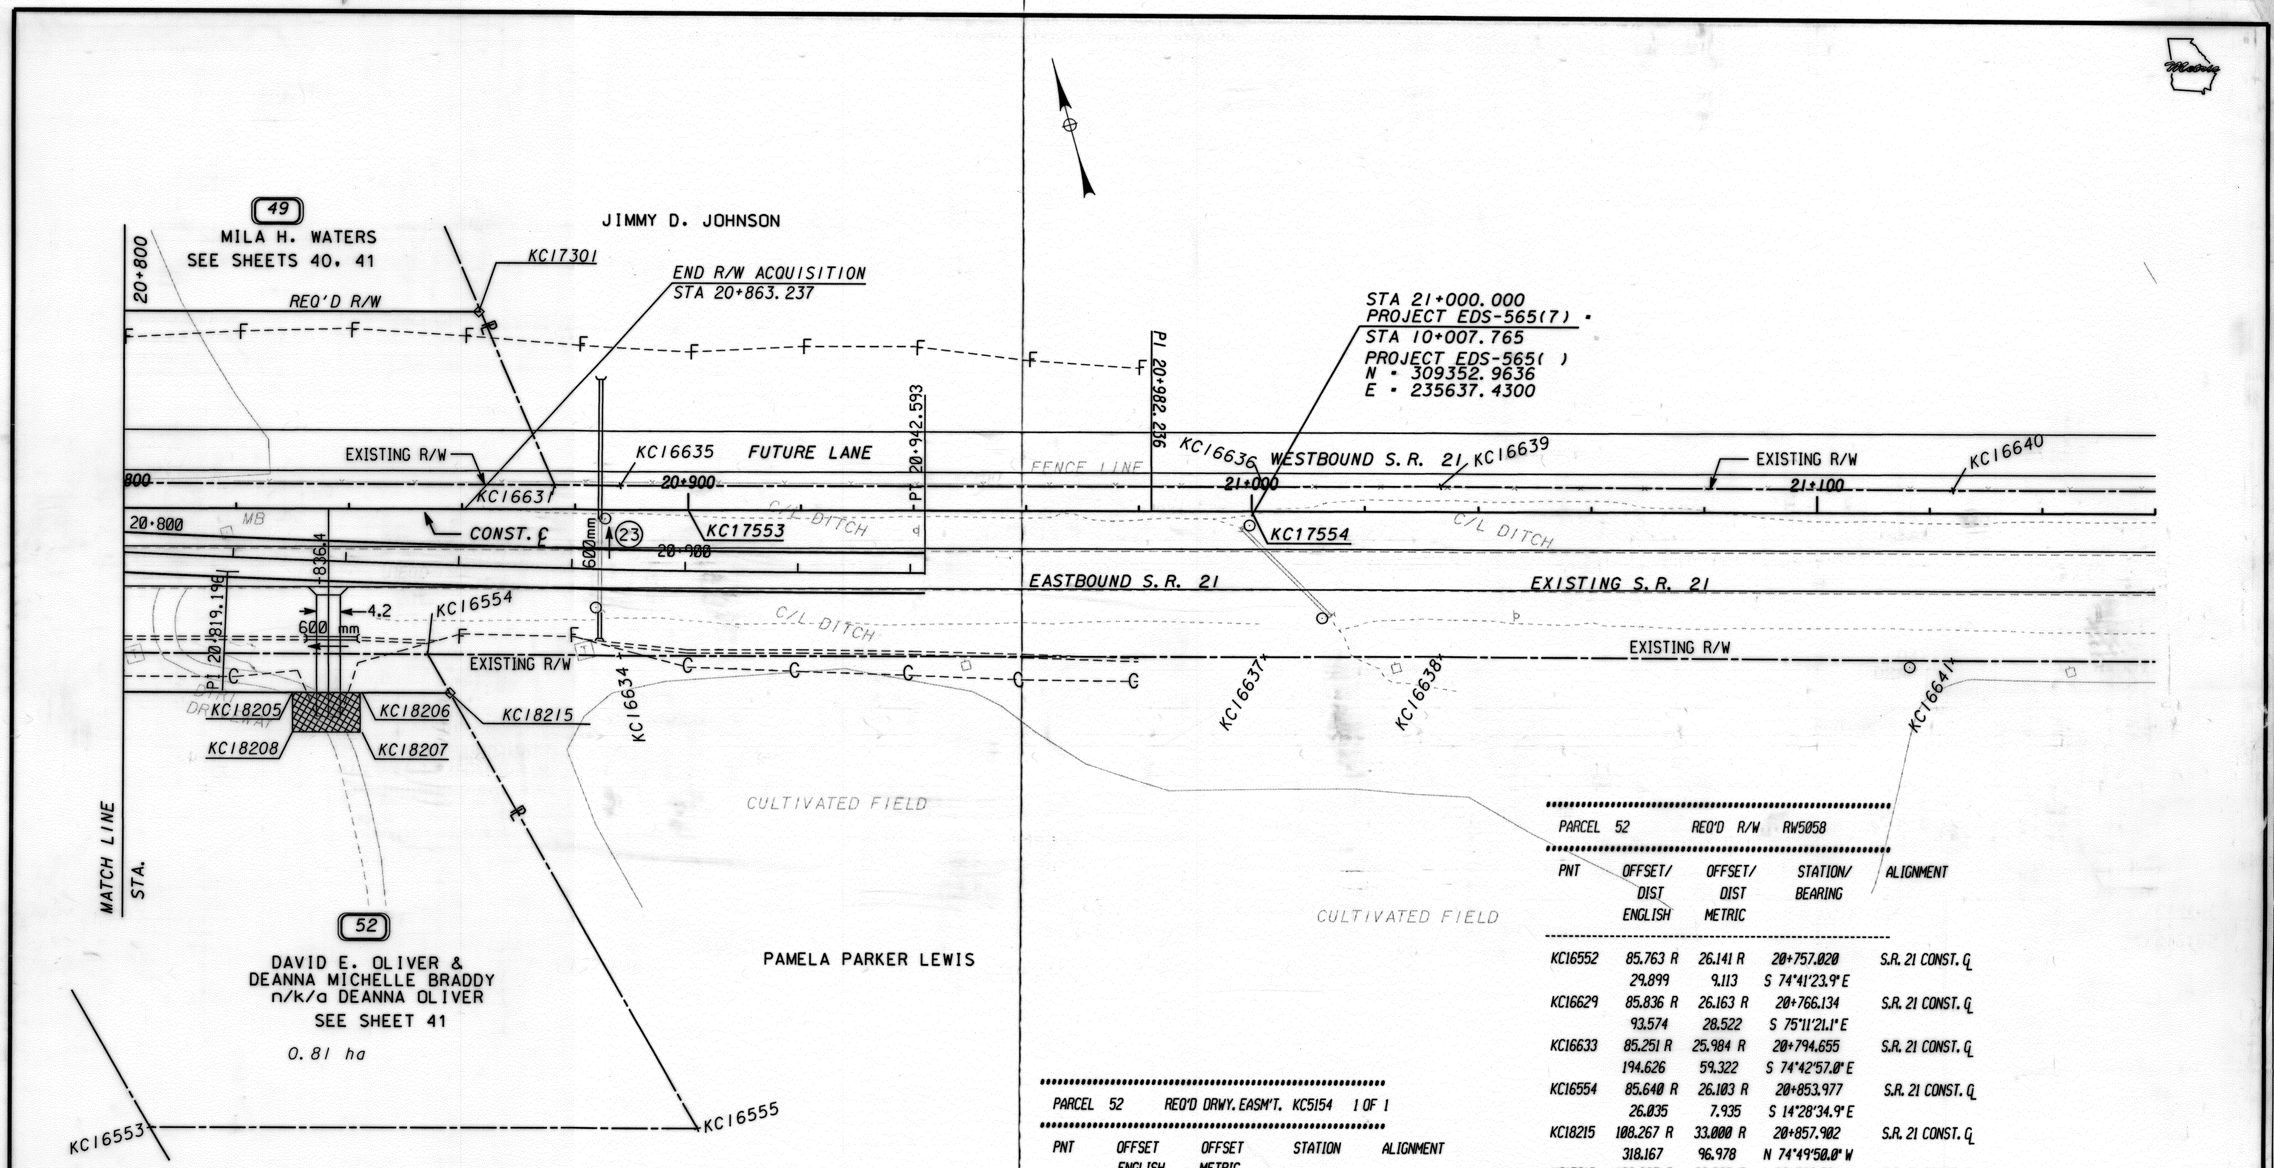

KC17553	N 309379.922	
	E 235541.113	
KC17554	N 309353.754	
	E 235637.629	

ALL DIMENSIONS IN METERS UNLESS OTHERWISE NOTED.

PARCEL 52 REQ'D R/W RW5058

PNT	OFFSET/ DIST ENGLISH	OFFSET/ DIST METRIC	STATION/ BEARING	ALIGNMENT
KC16552	85.763 R	26.141 R	20+757.020	S.R. 21 CONST. ℄
	29.899	9.113	S 74°41'23.9" E	
KC16629	85.836 R	26.163 R	20+766.134	S.R. 21 CONST. ℄
	93.574	28.522	S 75°11'21.1" E	
KC16633	85.251 R	25.984 R	20+794.655	S.R. 21 CONST. ℄
	194.626	59.322	S 74°42'57.0" E	
KC16554	85.640 R	26.103 R	20+853.977	S.R. 21 CONST. ℄
	26.035	7.935	S 14°28'34.9" E	
KC18215	108.267 R	33.000 R	20+857.902	S.R. 21 CONST. ℄
	318.167	96.978	N 74°49'50.0" W	
KC17310	108.267 R	33.000 R	20+760.924	S.R. 21 CONST. ℄
	25.894	7.892	N 14°28'33.4" W	
KC16552	85.763 R	26.141 R	20+757.020	S.R. 21 CONST. ℄
REQD R/W =	7241.39 SF		(672.75 m2)	
REQD R/W =	0.166 ACRES		(0.067 ha)	
REMAINDER =	+/- 2.00 ACRES		(+/- 0.810 ha)	

PARCEL 52 REQ'D DRWY. EASM'T. KC5154 1 OF 1

PNT	OFFSET ENGLISH	OFFSET METRIC	STATION	ALIGNMENT
KC18205	108.267 R	33.000 R	20+830.000	S.R. 21 CONST. ℄
KC18206	108.267 R	33.000 R	20+842.000	S.R. 21 CONST. ℄
KC18207	131.233 R	40.000 R	20+842.000	S.R. 21 CONST. ℄
KC18208	131.233 R	40.000 R	20+830.000	S.R. 21 CONST. ℄

PROPERTY AND EXISTING R/W LINE
REQUIRED R/W LINE
CONSTRUCTION LIMITS
EASEMENT FOR CONSTR & MAINTENANCE OF SLOPES
EASEMENT FOR CONSTR OF SLOPES
EASEMENT FOR CONSTR OF DRIVES

BEGIN LIMIT OF ACCESS.....BLA
END LIMIT OF ACCESS.....ELA
LIMIT OF ACCESS
R/W AND LIMIT OF ACCESS

RATIO=1:500
0 10 20 40
SCALE IN METERS

DATE	REVISIONS	DATE	REVISIONS
11-19-99	REVISED NAME PARCELS 49 & 52		

LAND LOT NO.
LAND DISTRICT
GMD 80
D:\Renee\dgn\262165\26165r3tt.ppfl of \temp\001\d2_gdot98.tbl

GEORGIA
DEPARTMENT OF TRANSPORTATION
RIGHT OF WAY PLANS
PROJECT EDS-565(7)
COUNTY SCREVENS
DATE 8/31/99 SH 42 OF 42

PWDOTO

9/21/00 1:57:17 PM \\GDOT-DSN1\60PLOT\DCF\d2_8830_mvlar.dcf deckerr D:\Renee\dgn\262165\26165r31.prf DZ-Tennille