STATE	PROJECT NUMBER	SHEET NO.	TOTAL SHEETS
GA.	EDS - 19 (50)	21	29

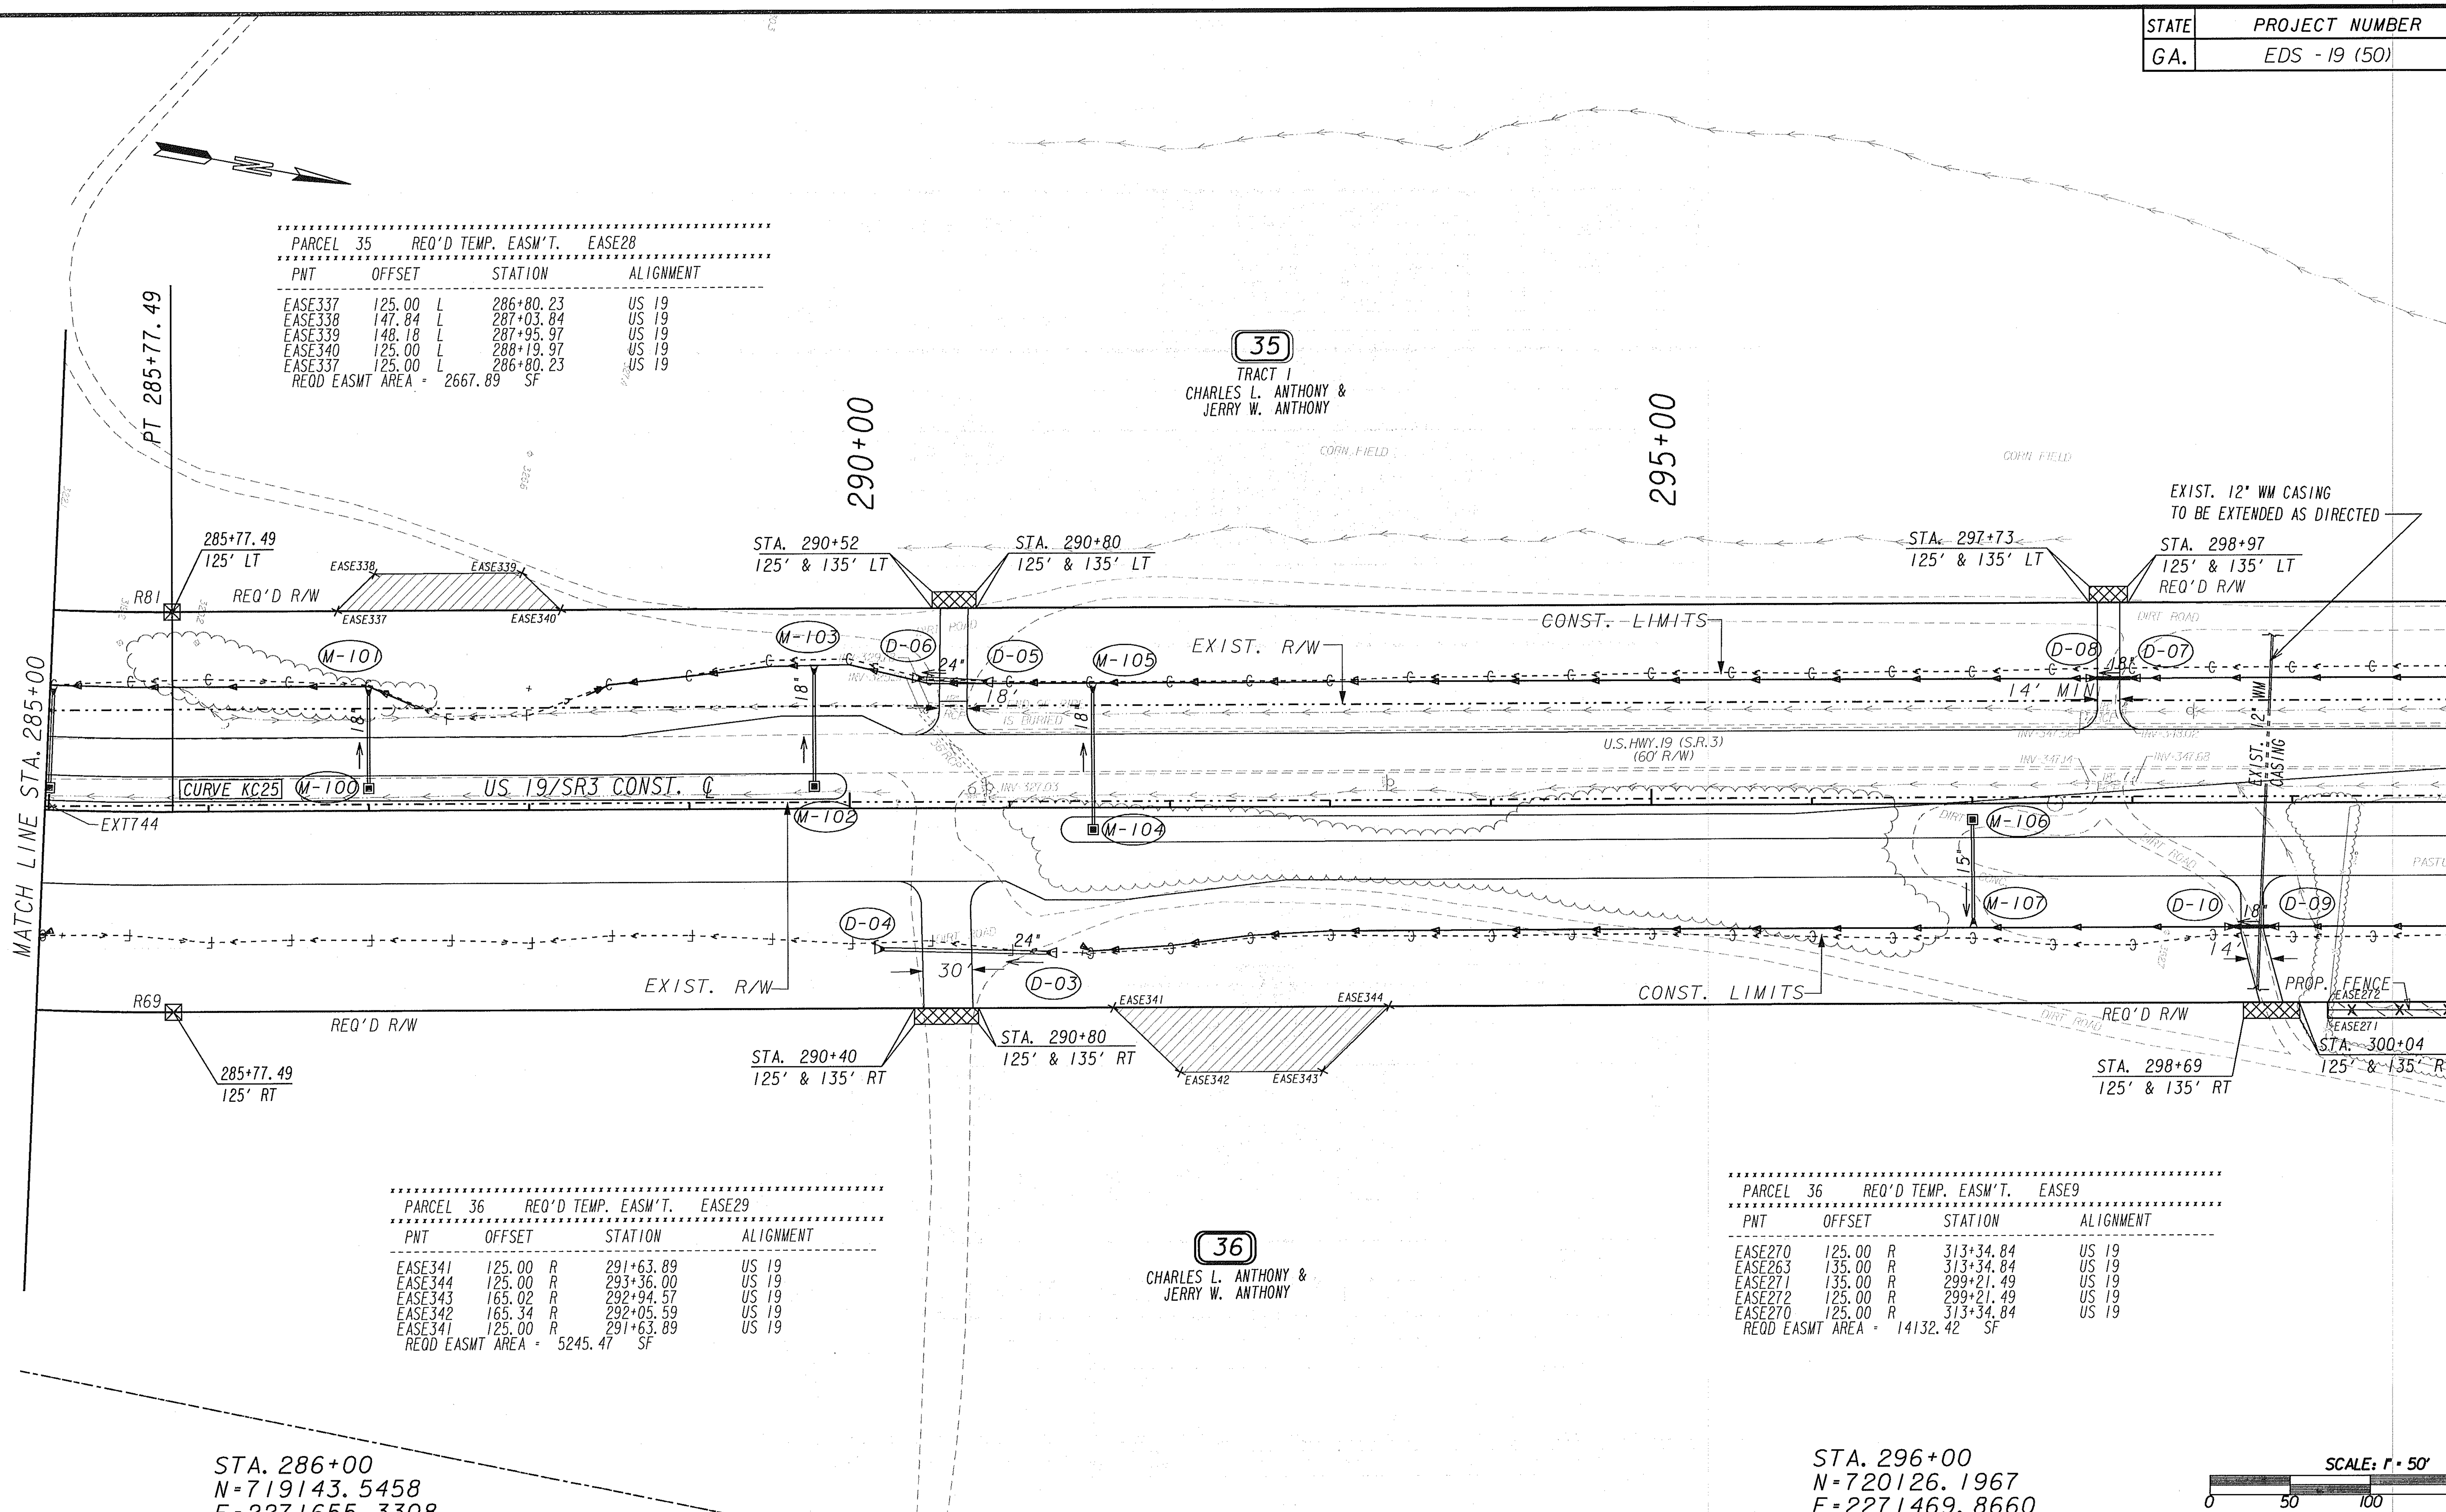

PARCEL 35 REQ'D TEMP. EASM'T. EASE28

PNT	OFFSET	STATION	ALIGNMENT
EASE337	125.00 L	286+80.23	US 19
EASE338	147.84 L	287+03.84	US 19
EASE339	148.18 L	287+95.97	US 19
EASE340	125.00 L	288+19.97	US 19
EASE337	125.00 L	286+80.23	US 19

REQD EASMT AREA = 2667.89 SF

PARCEL 36 REQ'D TEMP. EASM'T. EASE29

PNT	OFFSET	STATION	ALIGNMENT
EASE341	125.00 R	291+63.89	US 19
EASE344	125.00 R	293+36.00	US 19
EASE343	165.02 R	292+94.57	US 19
EASE342	165.34 R	292+05.59	US 19
EASE341	125.00 R	291+63.89	US 19

REQD EASMT AREA = 5245.47 SF

PARCEL 36 REQ'D TEMP. EASM'T. EASE9

PNT	OFFSET	STATION	ALIGNMENT
EASE270	125.00 R	313+34.84	US 19
EASE263	135.00 R	313+34.84	US 19
EASE271	135.00 R	299+21.49	US 19
EASE272	125.00 R	299+21.49	US 19
EASE270	125.00 R	313+34.84	US 19

REQD EASMT AREA = 14132.42 SF

STA. 286+00
N=719143.5458
E=2271655.3308

STA. 296+00
N=720126.1967
E=2271469.8660

SCALE: 1" = 50'
0 50 100 200

PROPERTY AND EXISTING R/W LINE
REQUIRED R/W LINE
CONSTRUCTION LIMITS
EASEMENT FOR CONSTR & MAINTENANCE OF SLOPES
EASEMENT FOR CONSTR OF SLOPES
EASEMENT FOR CONSTR OF DRIVES

BEGIN LIMIT OF ACCESS.............BLA
END LIMIT OF ACCESS...............ELA
LIMIT OF ACCESS
REQ'D R/W AND LIMIT OF ACCESS

STONE & WEBSTER
A SHAW GROUP COMPANY
11560 GREAT OAKS WAY,
SUITE 500
ALPHARETTA, GEORGIA 30022

DATE	REVISIONS	DATE	REVISIONS
1/25/05	EXTEND DRIVEWAY TO REQUIRED R/W		ON PARCEL 35 & 36
	AND ADDED EASEMENT ON PARCEL 35		
4/11/05	ADD REQ'D TEMP EASEMENT ON		
	PARCEL 36		
4/11/05	ADD PROPOSED FENCE ON PARCEL 36		
5/18/05	REVISE NAME ON PARCEL 35 & 36		
5/23/05	ADD EASEMENT FOR SEDIMENT BASIN		

LL: 58
LD: 16
GMD: N/A

GEORGIA
DEPARTMENT OF TRANSPORTATION
RIGHT-OF-WAY PLAN
PROJECT: EDS - 19 (50)
COUNTY: SUMTER
DATE: 2-13-2004
SH 21 OF 29

PLOTTED: Fri Jan 30 09:42:05 2009 $USERNAME$ $$$$$$$$$$$$$$$$$$$$$$$$$$$$$$$FILENAME$$$$$$$$$$$$$$$$$$$$$$$$$$$$$$