	STATE	PROJECT NUMBER	SHEET NO.	TOTAL SHEETS
Metric	GA.	STP-209-I(I)	499	513

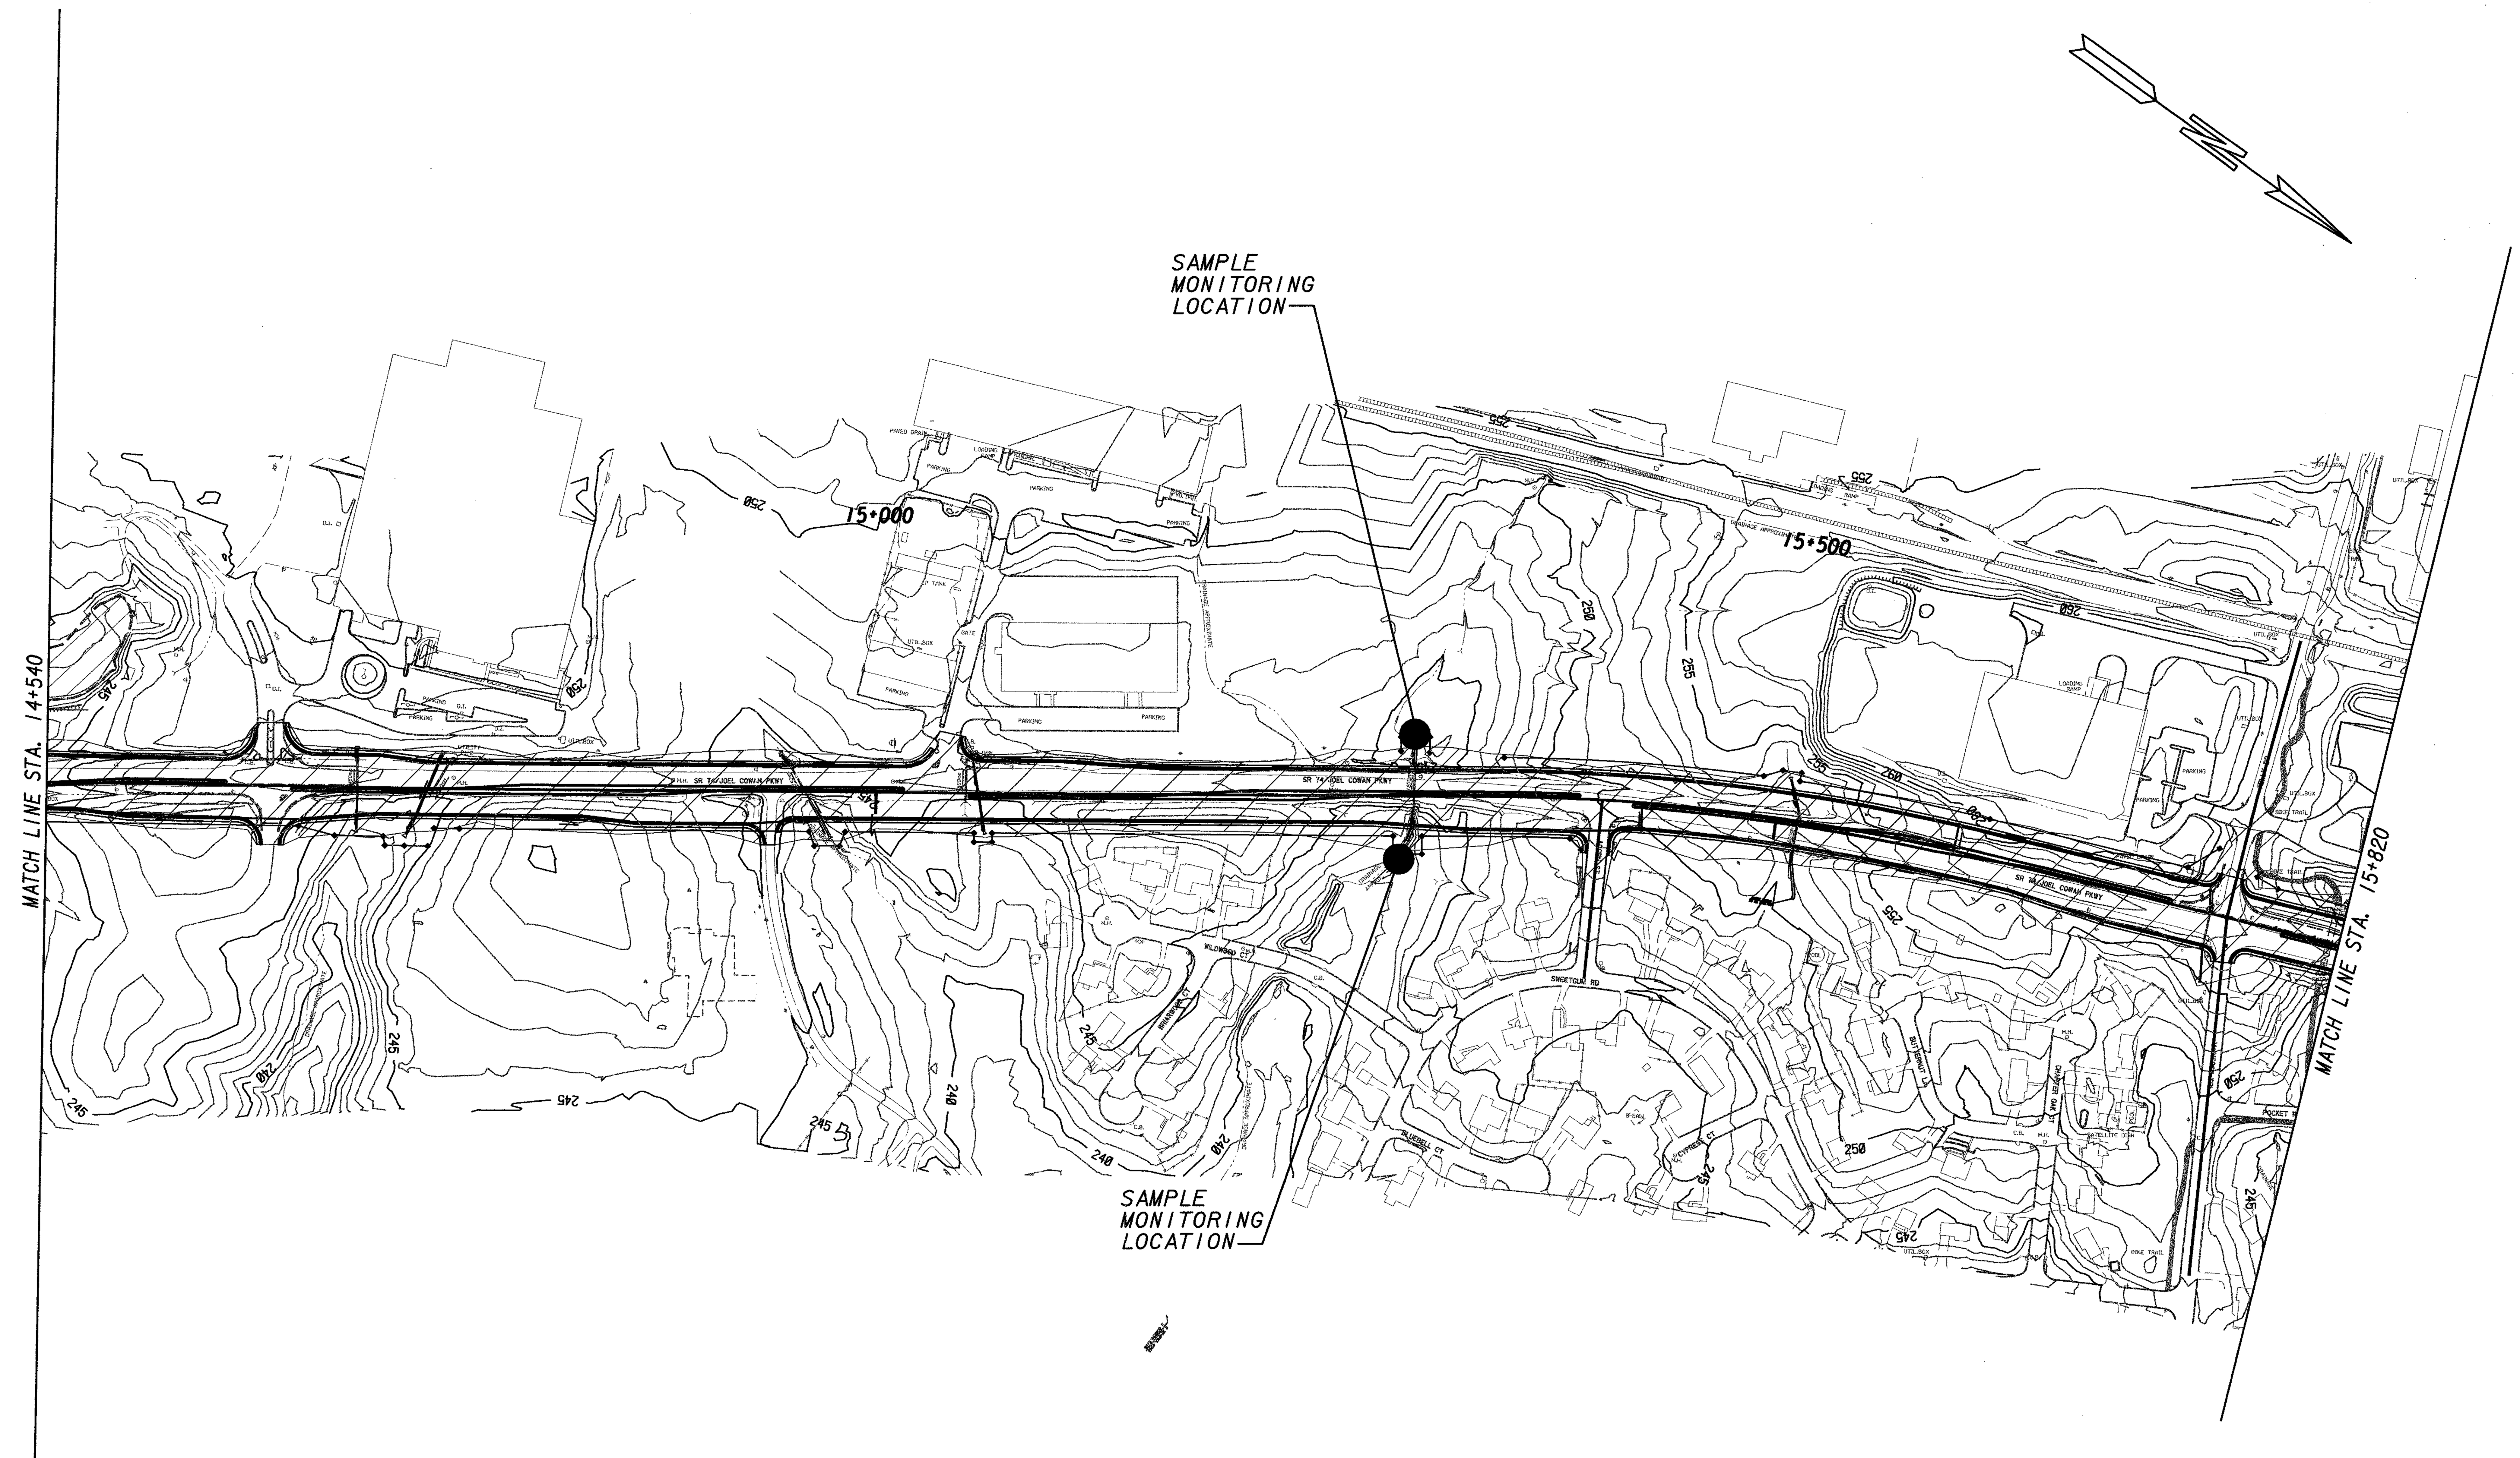

RATIO=1:2000

0 40 80 160

EROSION CONTROL WATERSHED MAP & SITE MONITORING LOCATION

DATE	REVISIONS	DATE	REVISIONS

GEORGIA
DEPARTMENT OF TRANSPORTATION
EROSION CONTROL PLAN
PROJECT STP-209-I(I)
COUNTY FAYETTE
DATE SH 04 OF 06

PLNCON $FILE$ $DATE$ *PRF* $$PENTABLE$$

...\dgn\32350EMAP04.dgn 11/15/2005 4:57:41 PM