STATE	PROJECT NUMBER	SHEET NO.	TOTAL SHEETS
GA.	BRN00-0006-04(032)	115	228

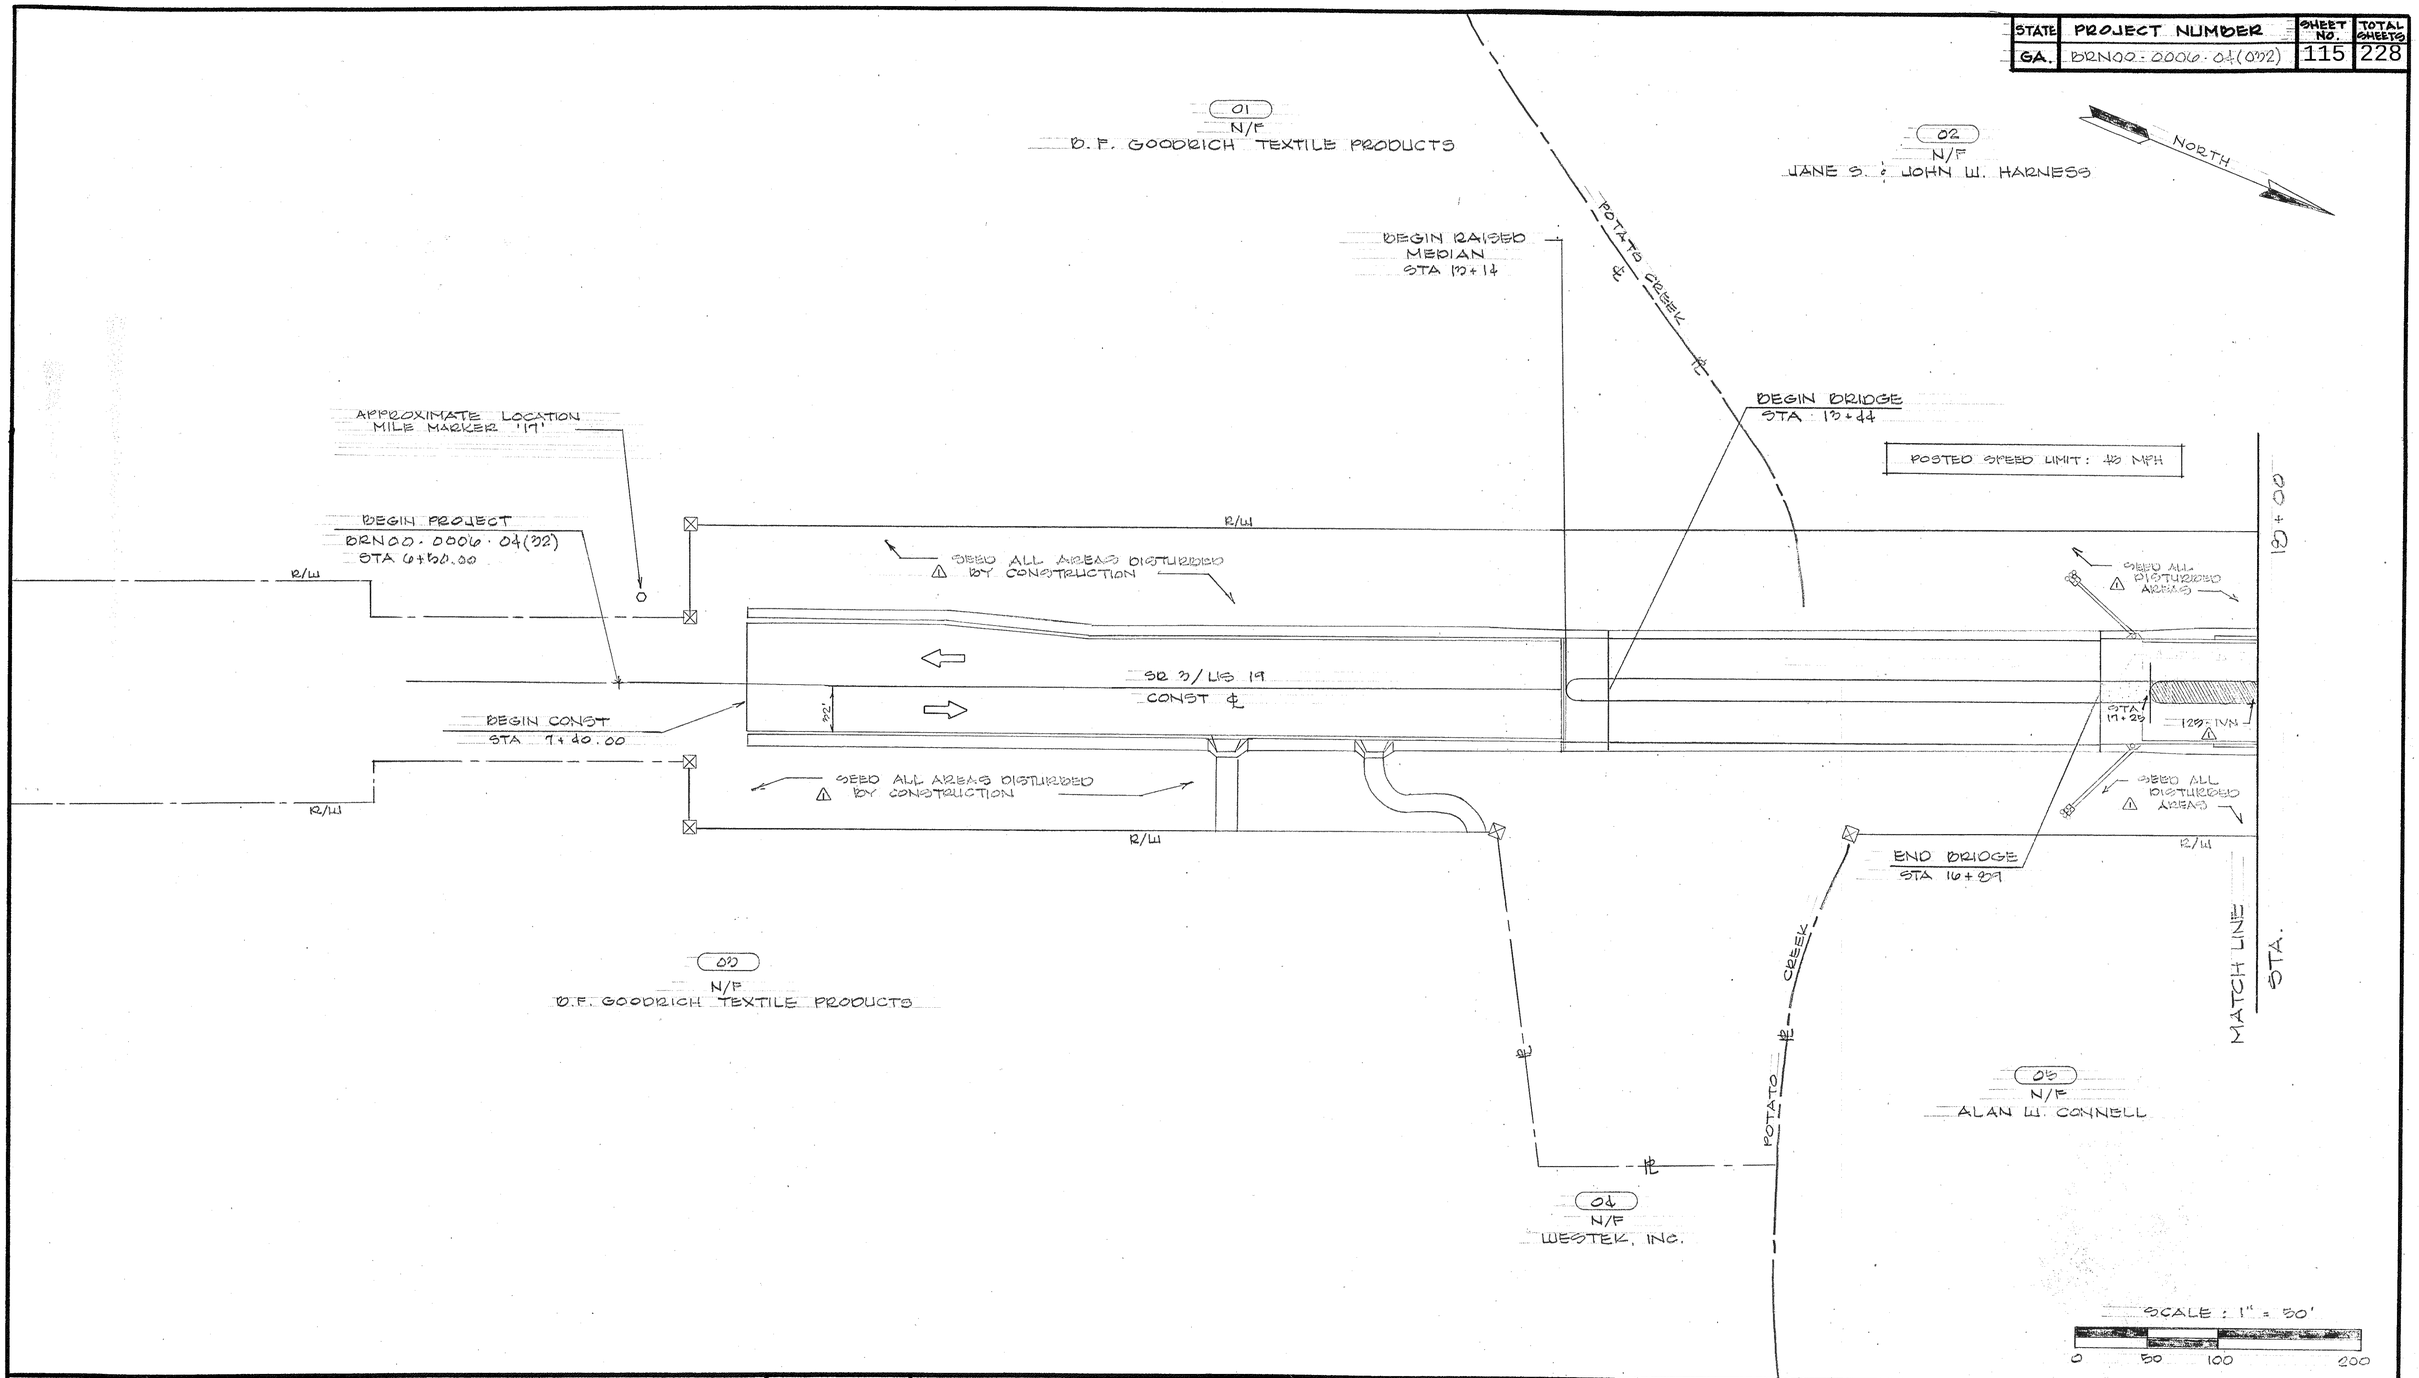

GEORGIA REGISTERED PROFESSIONAL EXPIRES 6/2012 LANDSCAPE ARCHITECT R. SCOTT DAVIS

GEORGIA REGISTERED PROFESSIONAL No. 113 Expires..... LANDSCAPE ARCHITECT CALVIN S. HOPKINS, III

CALVIN S. HOPKINS, III
LANDSCAPE ARCHITECT
116 SOUTH CENTER STREET
THOMASTON, GEORGIA 30286
706-647-7636

DATE	REVISIONS	DATE	REVISIONS

LAND LOT NO.
LAND DISTRICT: 10TH GMD: 55

GEORGIA
DEPARTMENT OF TRANSPORTATION
LANDSCAPE PLAN
PROJECT: BRN00-0006-04(032)
COUNTY: UPSON

29.01