STATE	PROJECT NUMBER	SHEET NO.	TOTAL SHEETS
GA.	BRST0-0054-01(064)	49	128

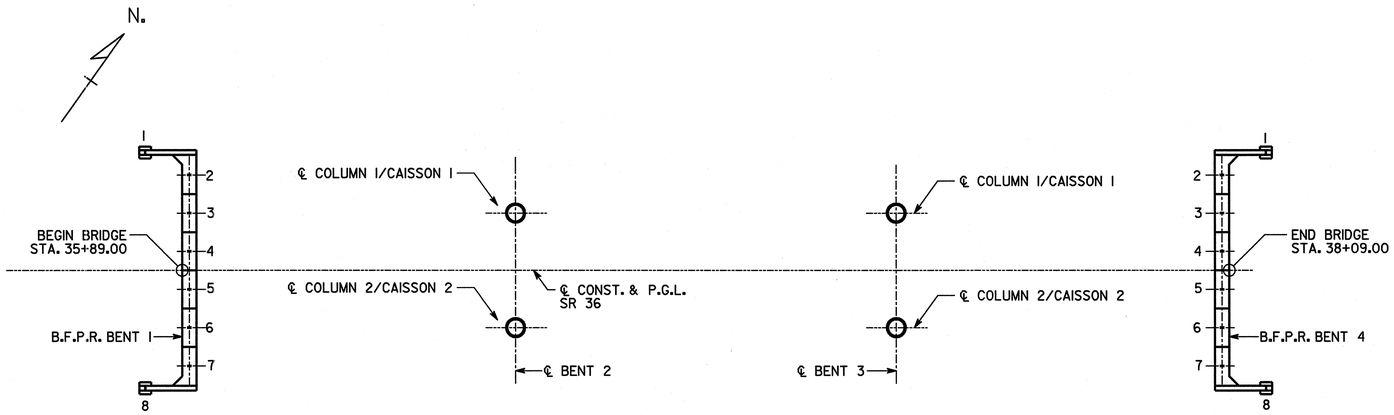

PLAN

FOUNDATION LAYOUT

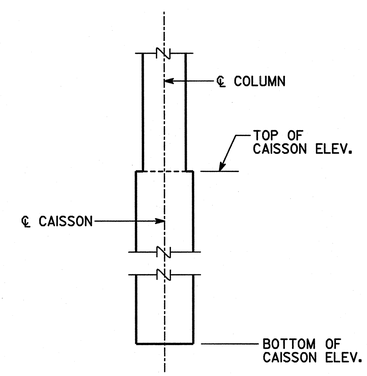

THIS SHEET IS TO BE FILLED IN BY THE PROJECT ENGINEER AND FORWARDED TO BRIDGE OFFICE AFTER INSTALLATION OF ALL PILES AND CAISSONS FOR POSTING TO THE PLANS AS A PERMANENT RECORD OF THE BRIDGE CONSTRUCTION.

PROJECT ENGINEER DATE

(AREA CODE) TELEPHONE NUMBER

AS-BUILT FOUNDATION INFORMATION			
BENT	PILE LOCATION	PILE NO.	PILE TIP ELEVATION
1	LT WINGWALL	1	
	BEAM 1	2	
	BEAM 2	3	
	BEAM 3	4	
	BEAM 4	5	
	BEAM 5	6	
	BEAM 6	7	
	RT WINGWALL	8	
4	LT WINGWALL	1	
	BEAM 1	2	
	BEAM 2	3	
	BEAM 3	4	
	BEAM 4	5	
	BEAM 5	6	
	BEAM 6	7	
	RT WINGWALL	8	

AS-BUILT FOUNDATION INFORMATION			
BENT	LOCATION	DRILLED CAISSON ELEV.	
		TOP	BOTTOM
2	COLUMN 1/CAISSON 1		
	COLUMN 2/CAISSON 2		
3	COLUMN 1/CAISSON 1		
	COLUMN 2/CAISSON 2		

BRIDGE NO. 1

URS
URS CORPORATION
400 NORTHPARK TOWN CENTER
1000 ABERNATHY ROAD, N. E.
SUITE 900
ATLANTA, GA 30328
TEL: (678) 808-8800
FAX: (678) 808-8400

GEORGIA
DEPARTMENT OF TRANSPORTATION
PRECONSTRUCTION DIVISION-OFFICE OF BRIDGE DESIGN

AS BUILT FOUNDATION INFORMATION

SR 36 OVER TOWALIGA RIVER

BUTTS COUNTY BRST0-0054-01(064)

SCALE: NONE FEBRUARY 2009

DRAWING NO. 35-10

BRIDGE SHEET 10 OF 11

REVISIONS BY DATE

DESIGNED CAV CHECKED RSC REVIEWED WEI/WMD
DRAWN CAV DESIGN GROUP YT APPROVED PVL

X.DGN

7/23/2009 12:19:41 PM P:\1528\0385_SR 36 over Towaliga River\BRIDGE\Final\DGN\0385_BR110_ABF.dgn

...\Final\DGN\0385_BR110_ABF.dgn 7/23/2009 12:19:41 PM