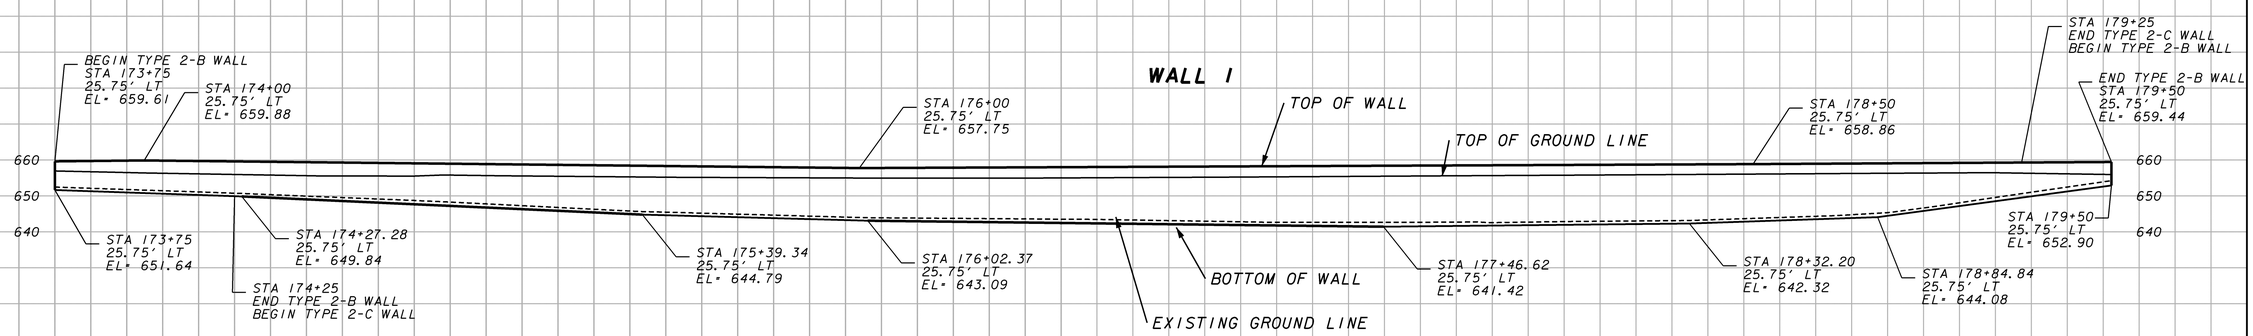

SCALE 1 inch = 10 feet Vert.
SCALE 1 inch = 10 feet Horiz.

URS
400 NORTHPARK TOWN CENTER
1000 ABERNATHY ROAD, N.E., SUITE 900
ATLANTA, GEORGIA 30328
TEL: (678) 808-8800 FAX: (678) 808-8400

GEORGIA
DEPARTMENT
OF
TRANSPORTATION

REVISION DATES

STATE OF GEORGIA
DEPARTMENT OF TRANSPORTATION
OFFICE OF PROGRAM DELIVERY

WALL ENVELOPE

SR 100 OVER CLEAR CREEK & NEW RIVER

DRAWING No. 31-001