4/10/2013 6:32:17 AM \\GDOT-DSNI\GOPLOT\QCF\OGC.qcf swoods B:\422550-LibertyExp@NJefferson\DGN\422550UT13.prf

Wed Apr 10 06:32:20 2013 swoods	Wed Apr 10 06:32:21 2013	\\gdot-dsnl\gocfg\resources\Gdot-2012.tbl	m:\UD7\422550-LibertyExp@NJefferson\DGN\422550UT13.dgn	STATE	PROJECT NUMBER	SHEET NO.	TOTAL SHEETS
				GA	NH000-0006-02(055)	251	604

VOID

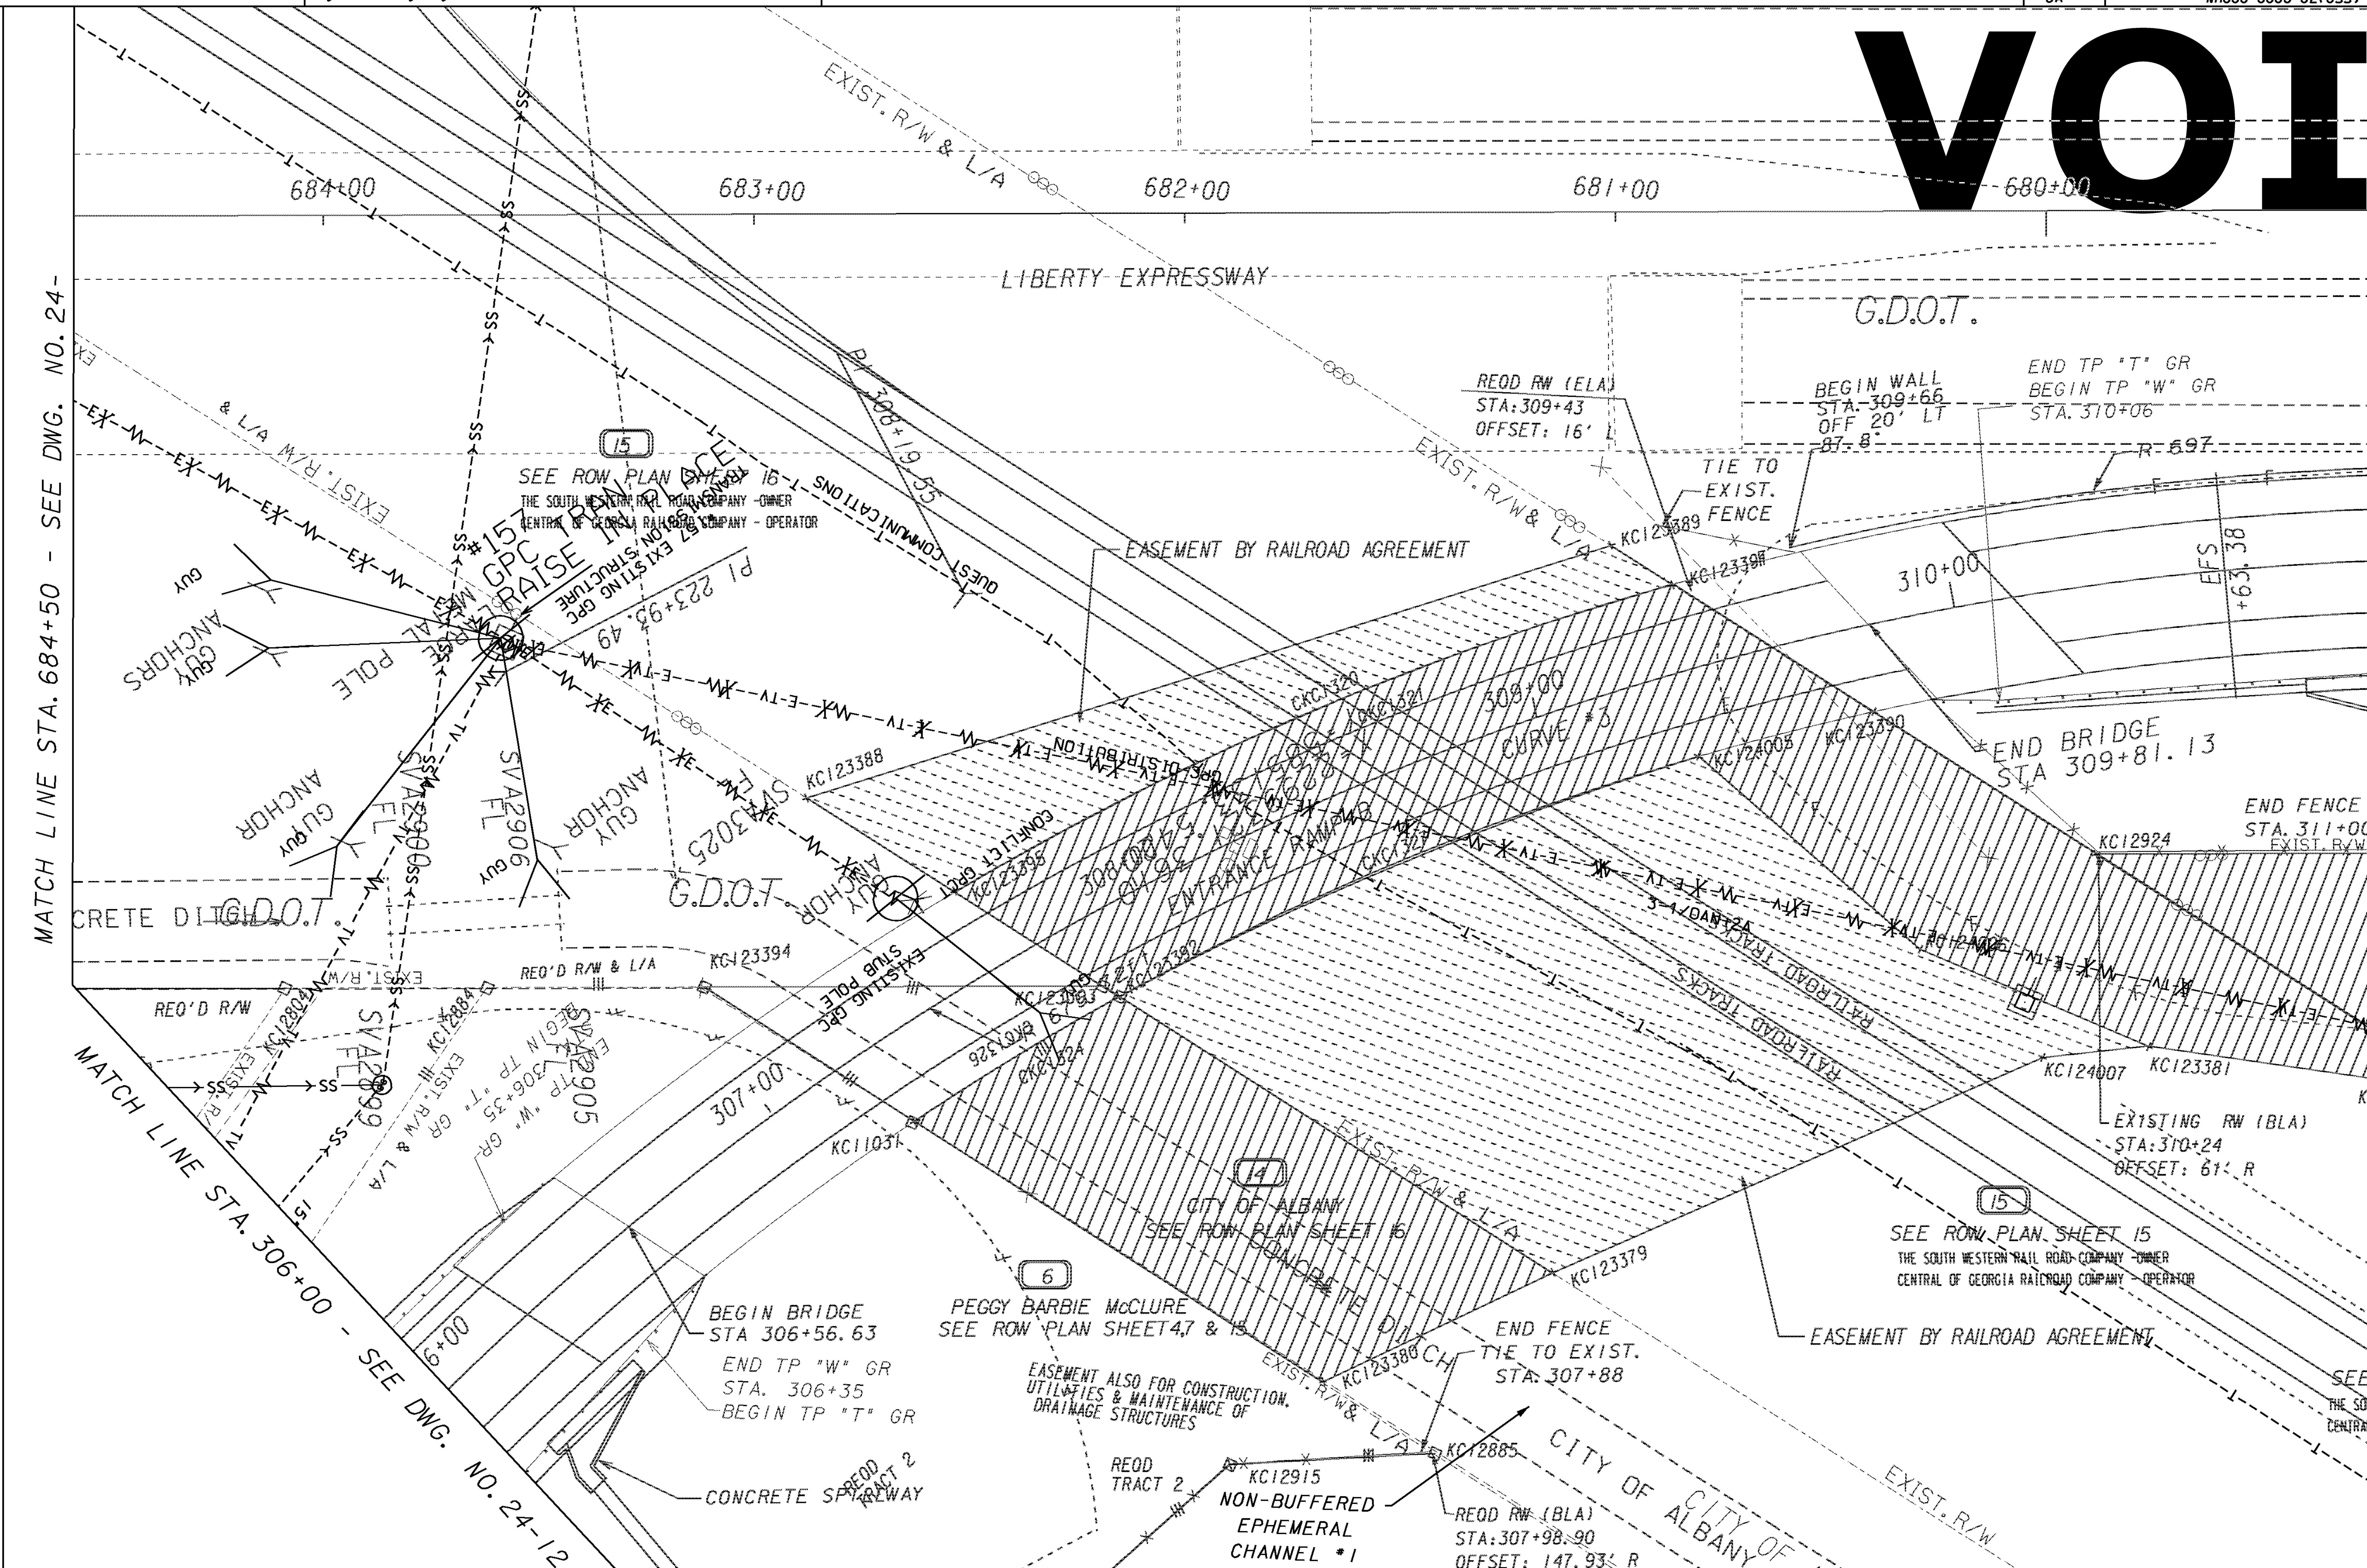

PROPERTY AND EXISTING R/W LINE	— · — · —	BEGIN LIMIT OF ACCESS............BLA	
REQUIRED R/W LINE	———	END LIMIT OF ACCESS.............ELA	
CONSTRUCTION LIMITS	– – C – – F – –	LIMIT OF ACCESS	—ooo—ooo—
EASEMENT FOR CONSTR & MAINTENANCE OF SLOPES	▨	R/W AND LIMIT OF ACCESS	—III—III—
EASEMENT FOR CONSTR OF SLOPES	▧	EXISTING R/W LINE	------------
EASEMENT FOR CONSTR OF DRIVES	☒		

GEORGIA
DEPARTMENT
OF
TRANSPORTATION

SCALE IN FEET
0 20 40 80

REVISION DATES

STATE OF GEORGIA
DEPARTMENT OF TRANSPORTATION
OFFICE: ROADWAY DESIGN

UTILITY PLANS
N. JEFFERSON ST. AT LIBERTY EXPRESSWAY
RAMP B
STA. 306+00 TO STA. 311+00

DRAWING No. 24-13

4/10/2013 6:32:17 AM \\GDOT-DSNI\GOPLOT\QCF\OGC.qcf swoods B:\422550-LibertyExp@NJefferson\DGN\422550UT13.prf