STATE	PROJECT NUMBER	SHEET NO.	TOTAL SHEETS
GA	EDS00-0545-00(014)	619	627

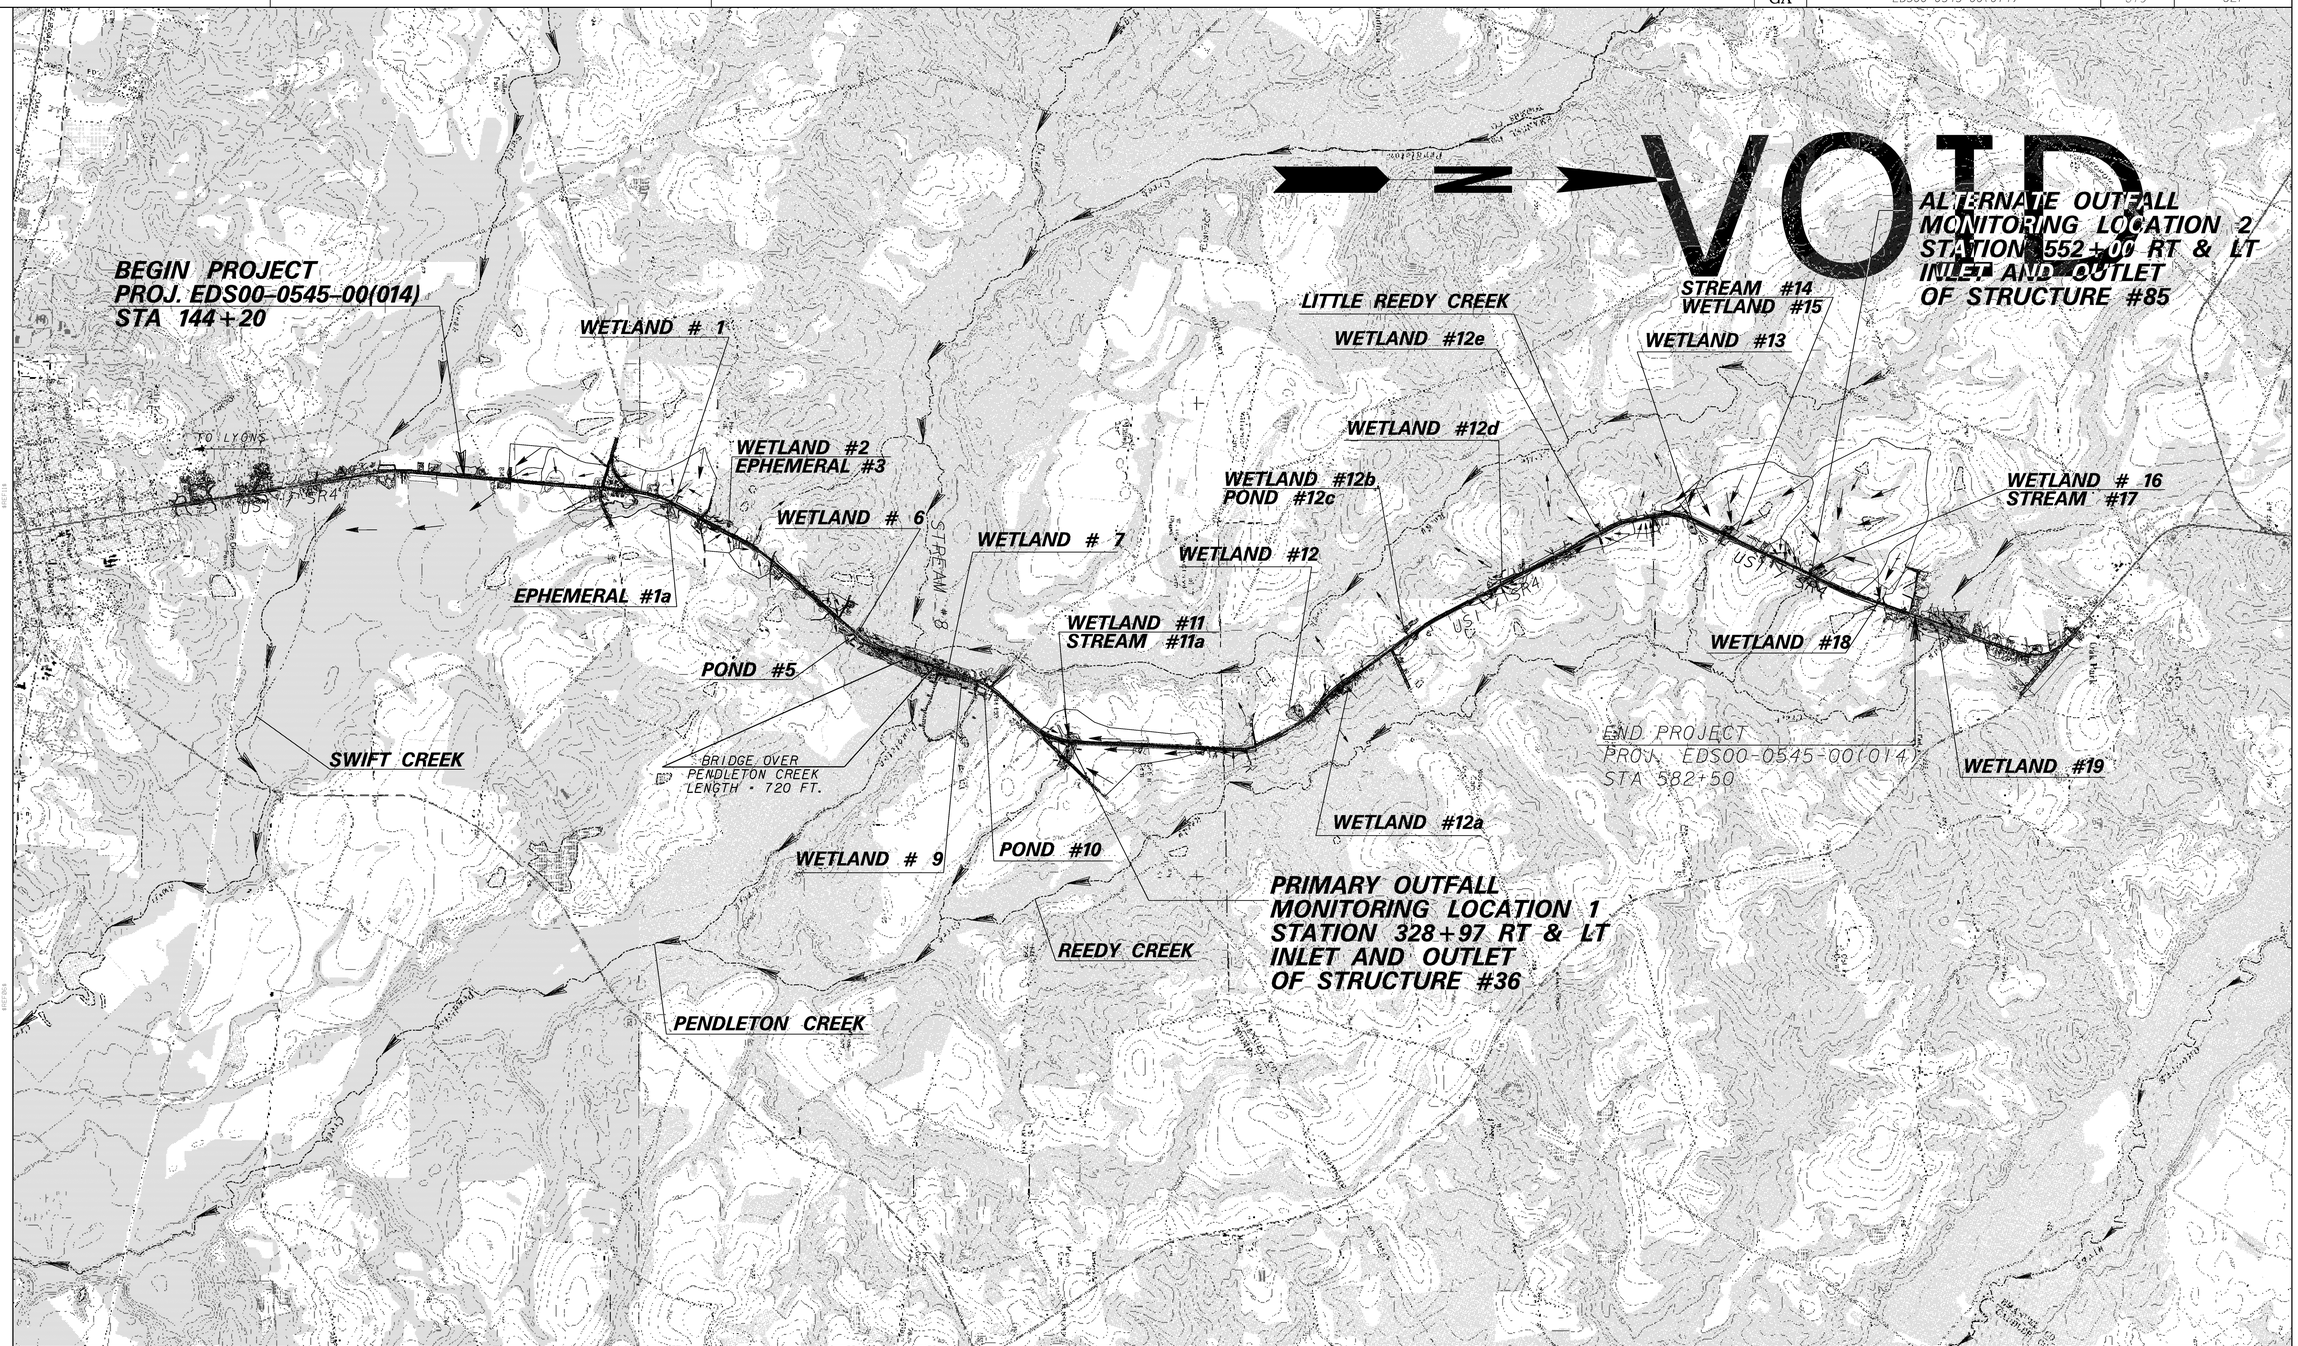

TOTAL DISTURBED AREA:
163.06 ACRES

SCALE IN FEET
0 2000 4000 8000

GEORGIA
DEPARTMENT OF TRANSPORTATION

QK4
- Engineering
- Architecture
- Planning
- Construction Management

3169 Holcomb Bridge Road
Suite 455
Atlanta, Georgia 30071
(404) 329-5900

REVISION DATES

STATE OF GEORGIA
DEPARTMENT OF TRANSPORTATION

OFFICE: PROGRAM DELIVERY

WATERSHED MAP
SITE MONITORING PLAN
US 1/SR 4 WIDENING
TOOMBS/EMANUEL COUNTIES

DRAWING No.
55-001

1/5/2009 GPLN

...\Drawings\522130EW01.dgn 5/10/2011 5:50:20 PM