ORIGINAL SURVEY		BY	DATE
NOTE BOOK	SURVEYED		
	PLOTTED		
	TEMPLATE		
	AREAS		
NO.	AREAS CHECKED		

FINAL SURVEY		BY	DATE
NOTE BOOK	SURVEYED		
	PLOTTED		
	TEMPLATE		
	AREA		
NO.	AREAS CHECKED		

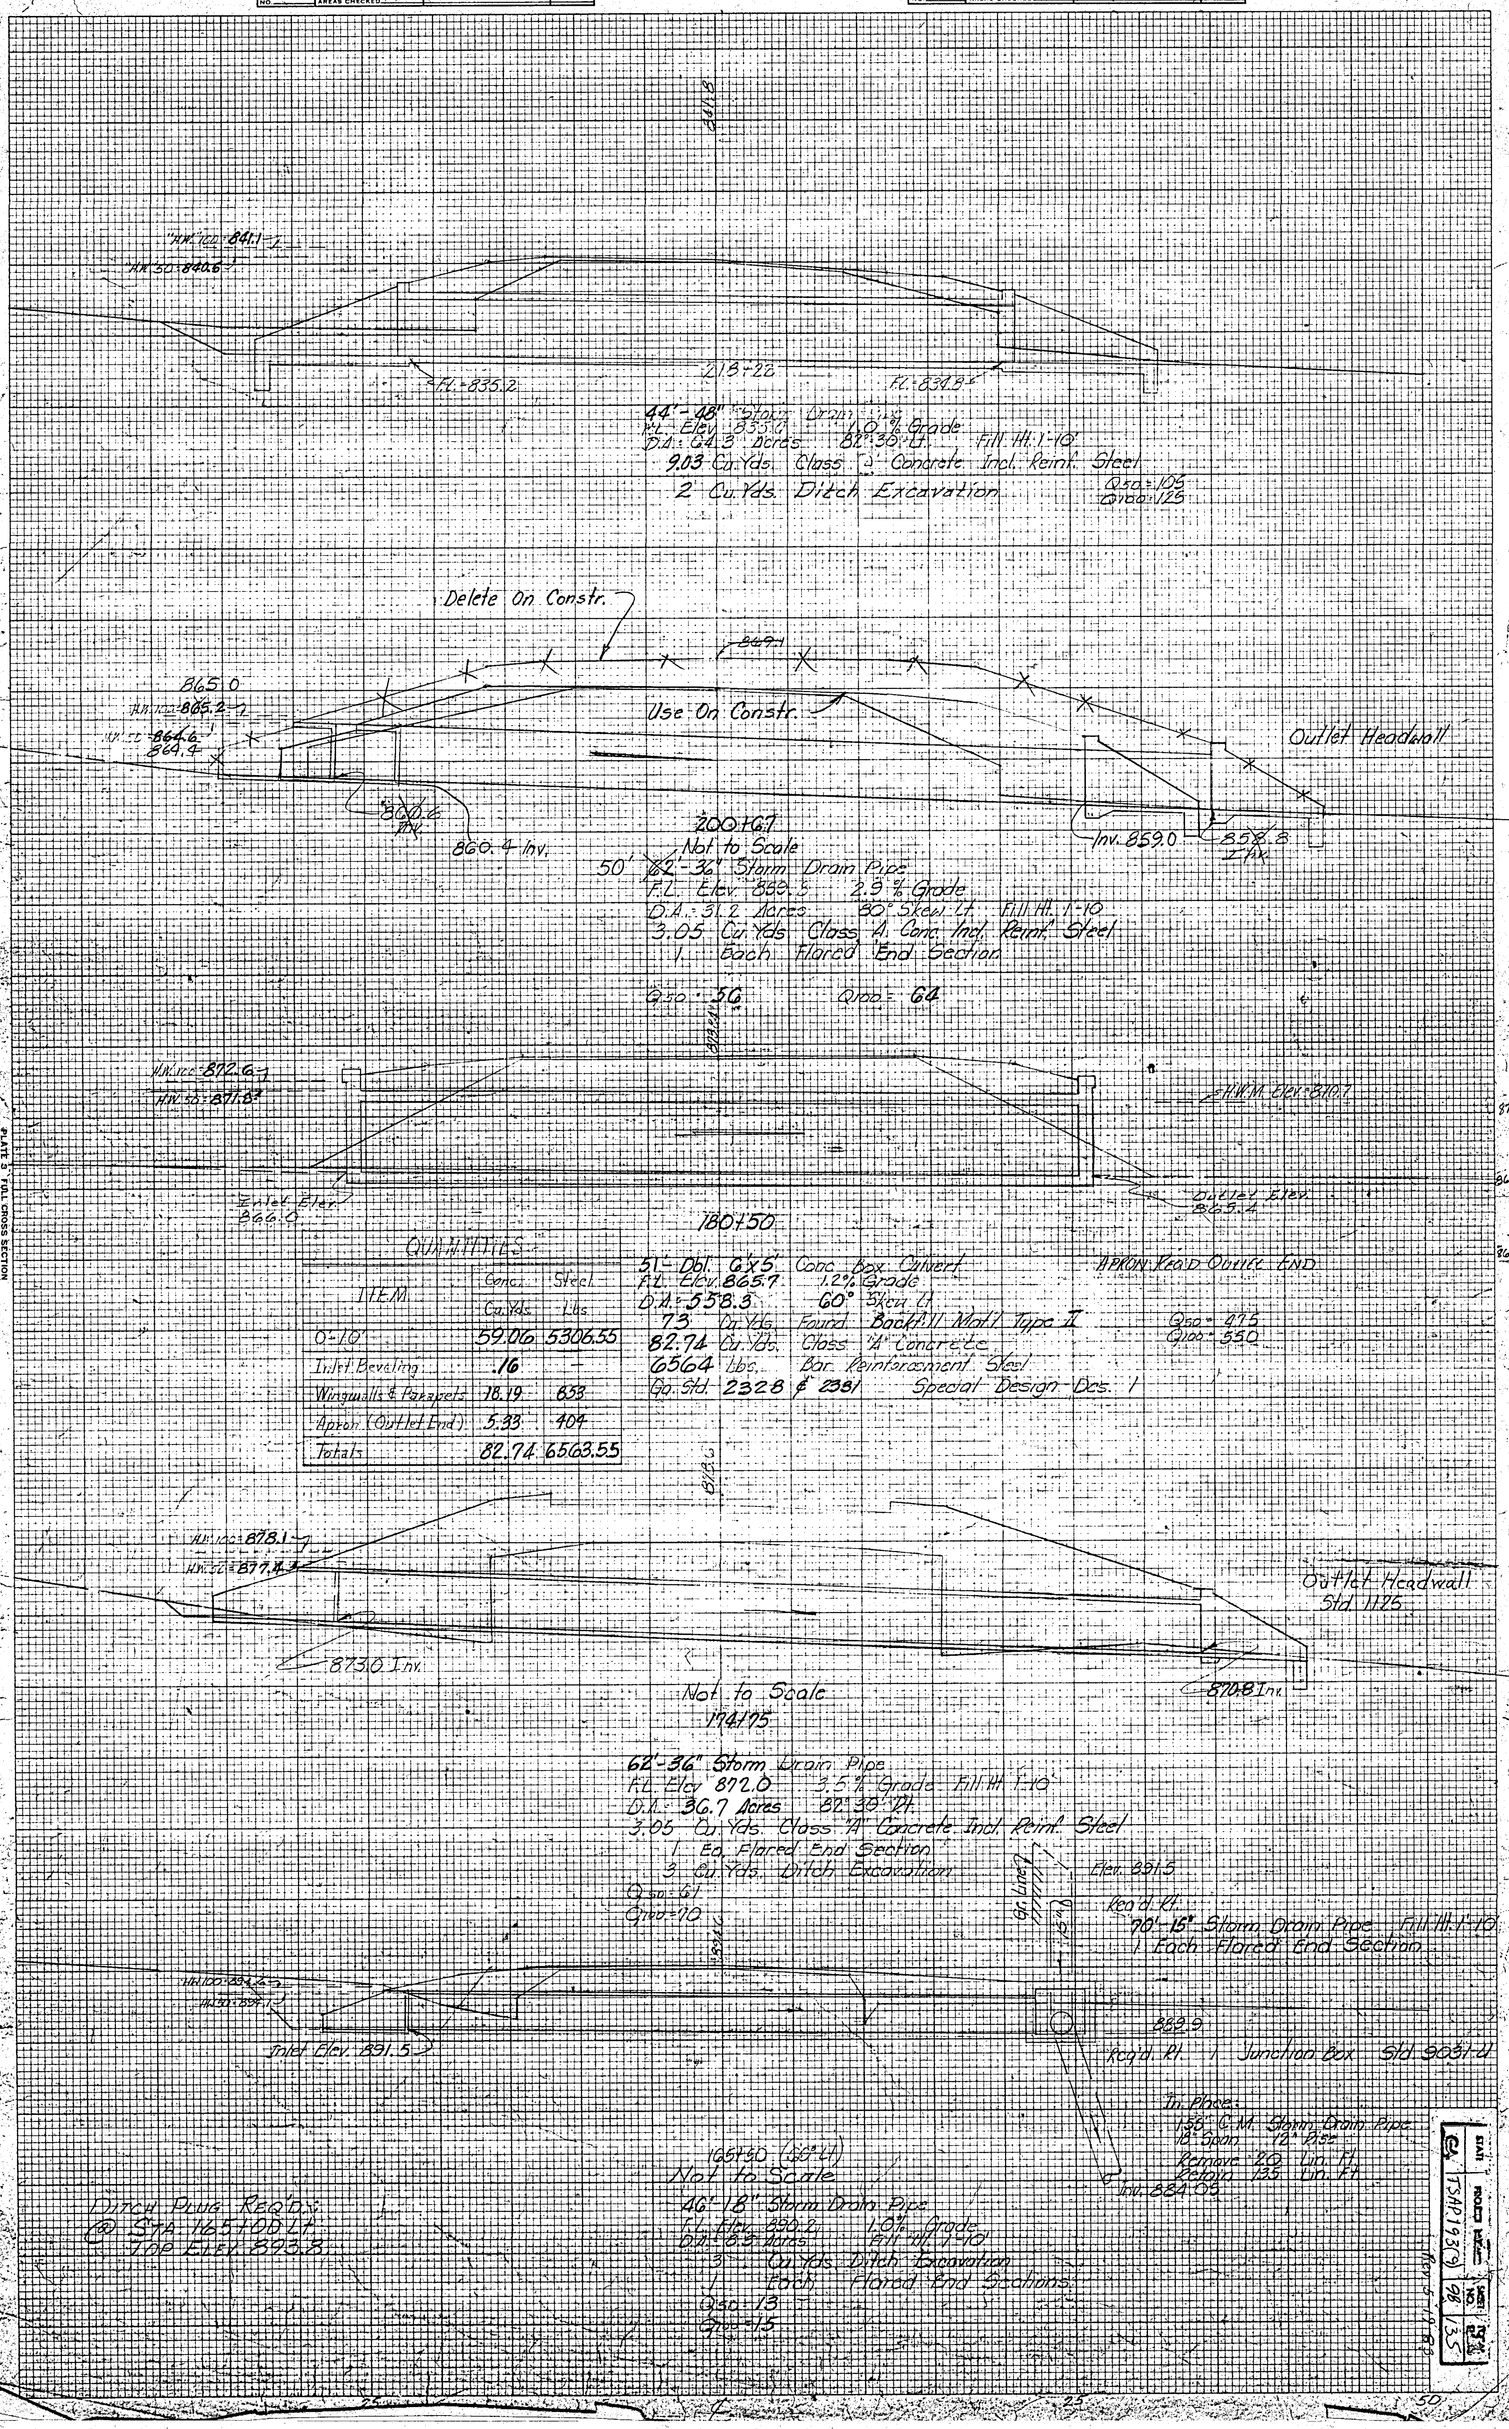

PLATE 1 FULL CROSS SECTION
SHEET 1 OF 1 SHEETS
SCALE: 1" = 5' H & 1" = 5' V

TSAP 1937(3) 98/35