ORIGINAL SURVEY		BY	DATE
NOTE BOOK	SURVEYED		
	PLOTTED		
	TEMPLATE		
	AREAS		
NO.	AREAS CHECKED		

FINAL SURVEY		BY	DATE
NOTE BOOK	SURVEYED		
	PLOTTED		
	TEMPLATE		
	AREAS		
NO.	AREAS CHECKED		

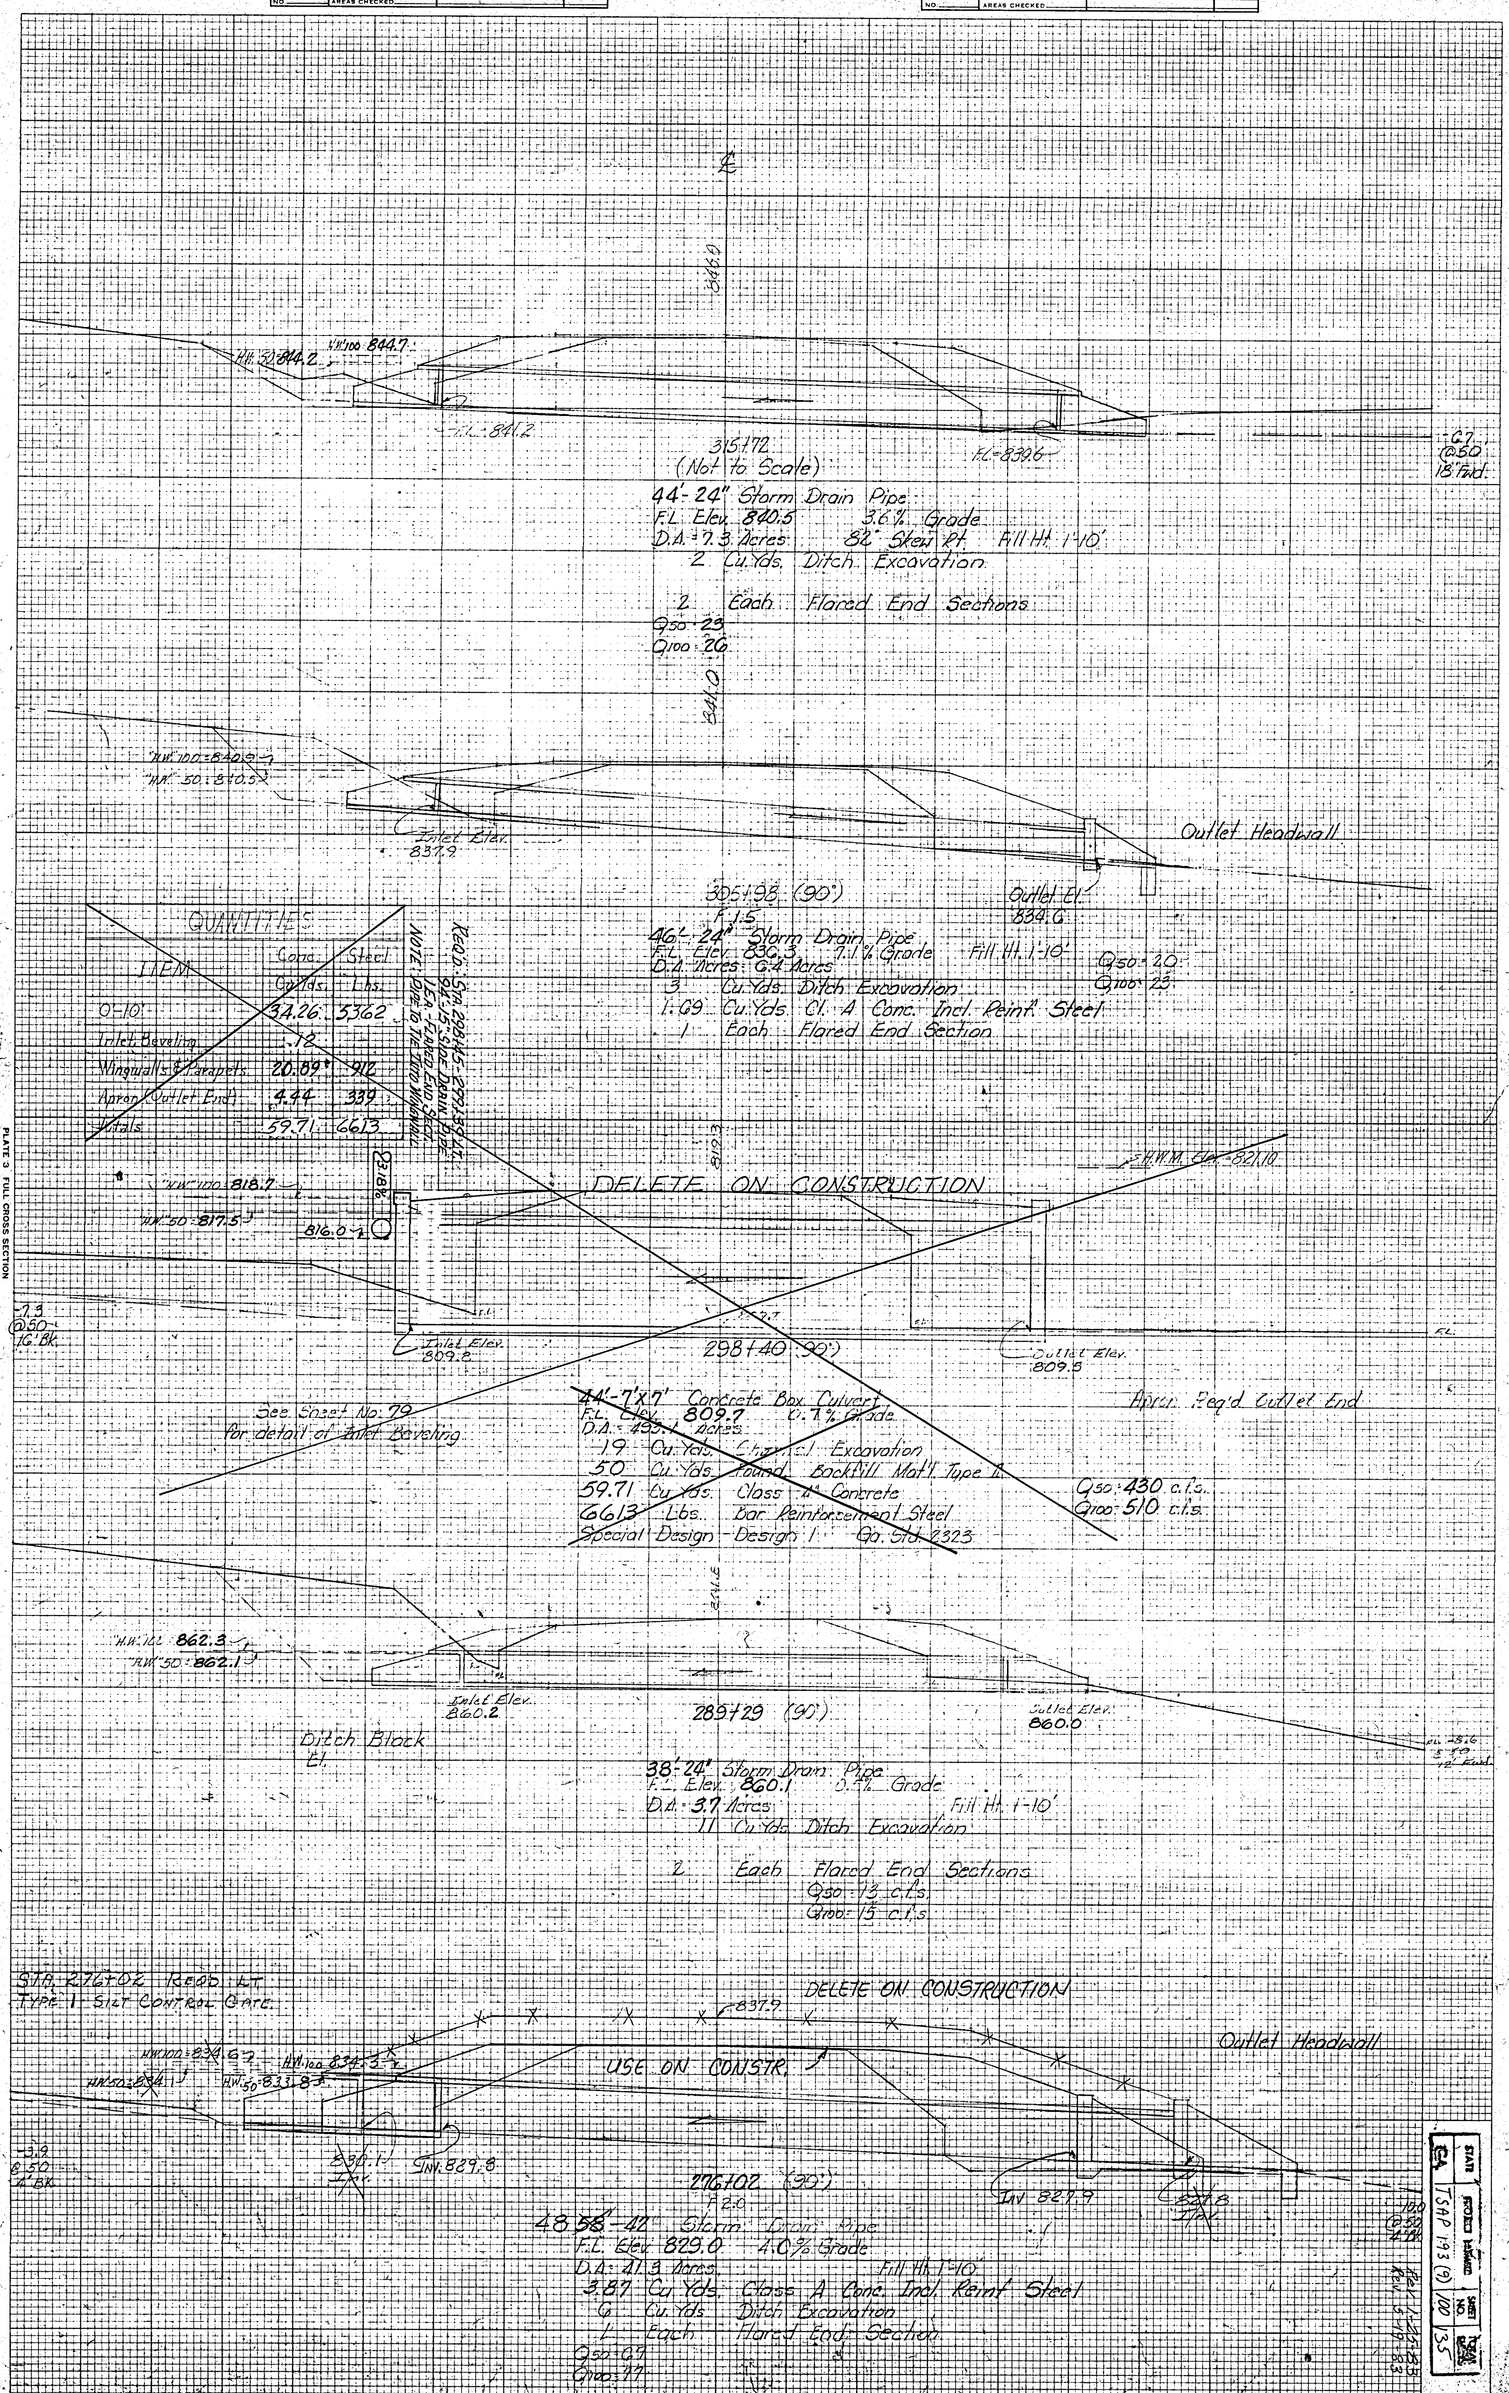

PLATE 3 FULL CROSS SECTION
GARY L. HAWKINS, CHIEF
MAR. NO. 5, 1947

STATE CALIFORNIA
PROJECT NUMBER TSAP 193(9)
SHEET NO. 100
SHEETS 135