ORIGINAL SURVEY		BY	DATE
NOTE BOOK	SURVEYED		
	PLOTTED		
	TEMPLATE		
	AREAS		
NO.	AREAS CHECKED		

FINAL SURVEY		BY	DATE
NOTE BOOK	SURVEYED		
	PLOTTED		
	TEMPLATE		
	AREAS		
NO.	AREAS CHECKED		

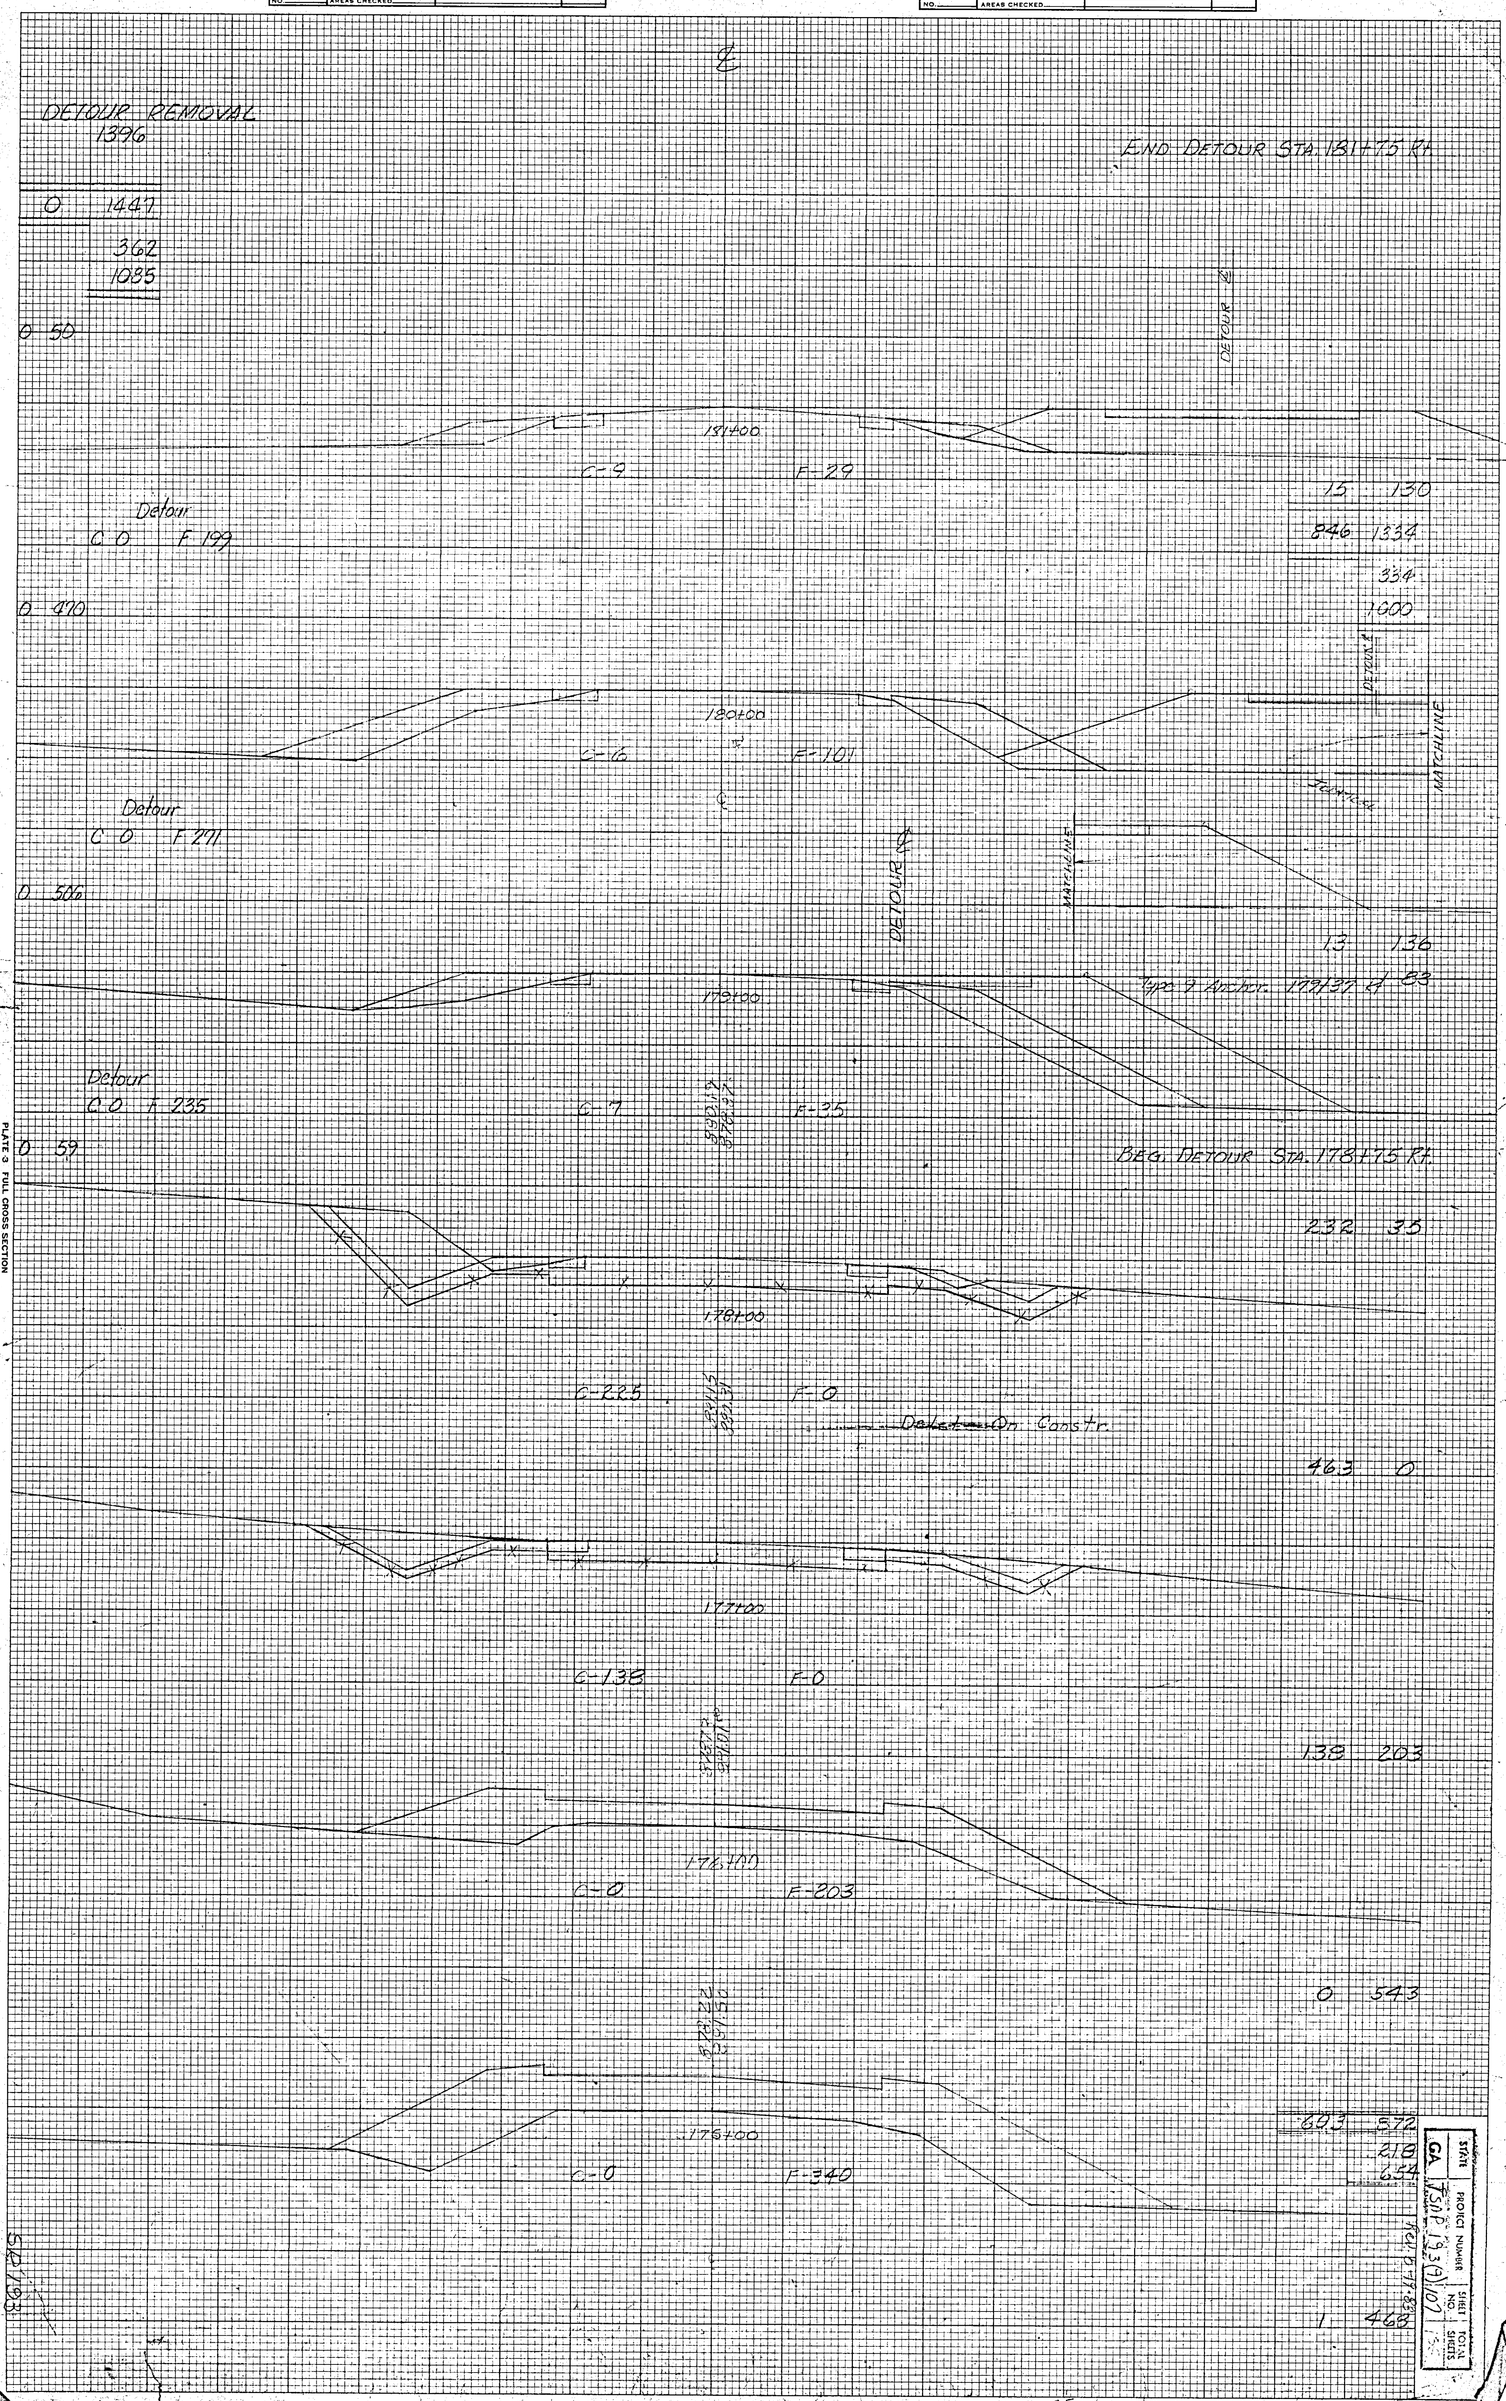

PLATE 3. FULL CROSS SECTION
CHARLES BOWING COMPANY
MADE IN U.S.A.

STATE	PROJECT NUMBER	SHEET NO.	TOTAL SHEETS
GA	TSAP 19 39 (1) 107		

SP 193