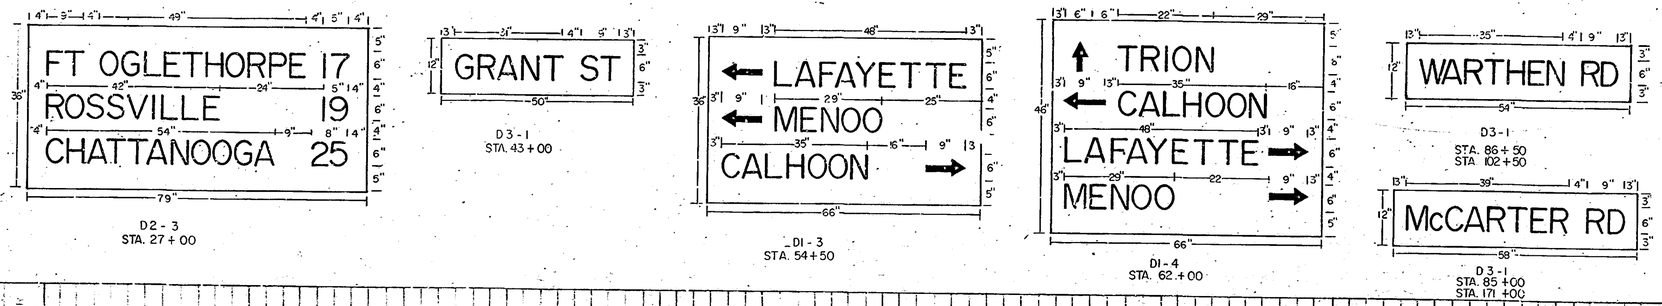

SUMMARY OF QUANTITIES - STANDARD SIGNS

STATION	INSTL NO	CODE	TYPE 1 (1008) SIZE	TYPE 1 (1008) QUANTITY	SIGNS (SQUARE FEET) TYPE 1 (1008) SQUARE FEET	TYPE 2 (010) SIZE	TYPE 2 (010) QUANTITY	POSTS (LINEAR FEET) TYPE 1 (20 LBS/LIN FT) LENGTH	TYPE 1 (20 LBS/LIN FT) QUANTITY	TYPE 1 (20 LBS/LIN FT) LINEAR FEET	TYPE 2 (13 LBS/LIN FT) LENGTH	TYPE 2 (13 LBS/LIN FT) QUANTITY	TYPE 2 (13 LBS/LIN FT) LINEAR FEET
U. S. 27													
[illegible]		U-3	48" x 30"	1	10.00								
[illegible]		M-3	24" x 12"	1	2.00								
		R3-3	24" x 12"	1	2.00								
		W1-4(24)(27)	24" x 24"	2	8.00								
		R6-1	24" x 15"	1	2.19								
		W6-3	24" x 15"	1	2.19								
		MAULUKE											
[illegible] + 00		R1-2(30)	30" TRI	1	3.00								
[illegible] + 00		R3-1	24" x 12"	1	2.00								
		W1-4(24)(27)	24" x 24"	1	4.00								
		R6-1	24" x 15"	1	2.19								
[illegible] + 00		R1-1(30)	30" DIT	1	5.00								
[illegible] + 00		R2-1	24" x 30"	1	5.00								
[illegible] + 45		R1-2(30)	30" TRI	1	3.00								
[illegible] + 00		D3-1				72" x 36"	1						
[illegible] + 00		R2-1(30)(35)	30" x 45"	1	10.00								
[illegible] + 03		R1-1(30)	30" DIT	1	5.00								
[illegible] + 62		R1-1(30)	30" DIT	1	5.00								
[illegible] + 00		M2-2(30)	30" x 30"	1	9.00								
[illegible] + 00		D3-1				60" x 12"	1						
[illegible]		W2-1	24" x 15"	1	2.19								
		W1-5(30)(33)	30" x 30"	1	5.00								
		W1-5(30)(33)	30" x 30"	1	5.00								
[illegible]						60" x 12"	1						
[illegible] + 00		R3-3	24" x 12"	1	2.00								
[illegible] + 50		W1-4(24)(27)	24" x 24"	1	4.00								
		W6-1L	24" x 15"	1	2.19								
[illegible]		R3-2	24" x 12"	1	2.00								
		W1-5(30)(33)	30" x 30"	1	5.00								
		W6-1L	24" x 15"	1	2.19								
[illegible] + 00		R1-2(30)	30" TRI	1	3.00								
[illegible] + 00		R1-1(30)	30" DIT	1	5.00								
		R3-3	24" x 12"	1	2.00								
		W1-5(30)(33)	30" x 30"	1	5.00								
[illegible] + 00		W6-1L	24" x 15"	1	2.19								
[illegible] + 00		R1-1(30)	30" DIT	1	5.00								
[illegible] + 00		R3-3	24" x 12"	1	2.00								
[illegible] + 00		W1-5(30)(33)	30" x 30"	1	5.00								
[illegible] + 00		W6-1L	24" x 15"	1	2.19								
[illegible] + 00		VILLAULDA STREET											
[illegible] + 00		M4-3	24" x 12"	1	2.00								
		W1-5(30)(33)	30" x 30"	1	5.00								
[illegible] + 40		R3-3	24" x 12"	1	2.00								
		W1-5(30)(33)	30" x 30"	1	5.00								
[illegible] + 00		R3-2	24" x 12"	1	2.00								
		W1-5(30)(33)	30" x 30"	1	5.00								
[illegible] + 00		R3-3	24" x 12"	1	2.00								
		W1-4(24)(27)	24" x 24"	2	8.00								
		W6-1L	24" x 15"	1	2.19								
		W1-5(30)(33)	30" x 30"	1	10.00								
		W6-3	24" x 15"	1	2.19								
		MAULUKE											
[illegible] + 00		R2-1(30)(35)	30" x 45"	1	10.00								
[illegible] + 00		D3-4				60" x 24"	1						
[illegible] + 00		W1-2L(30)	30" x 30"	1	9.00								
[illegible] + 00		W1-5(30)(33)	30" x 30"	1	5.00								
		R5-1L	24" x 15"	1	2.19								
[illegible] + 00		W1-2L(30)	30" x 30"	1	9.00								
[illegible] + 00		R2-1(30)(35)	30" x 30"	1	10.00								
		D3-1				60" x 12"	1						
[illegible] + 00		R3-2	24" x 12"	1	2.00								
		R3-3	24" x 12"	1	2.00								
		W1-5(30)(33)	30" x 30"	1	5.00								
		W1-4(24)(27)	24" x 24"	1	4.00								
		W1-5(30)(33)	30" x 30"	1	5.00								
[illegible] + 00		R2-1(30)(35)	30" x 45"	1	10.00								
[illegible] + 00		M2-2(30)	30" x 30"	1	9.00								
[illegible] + 00		D3-1				60" x 12"	1						
[illegible] + 00		R1-1(30)	30" DIT	1	5.00								
[illegible] + 00		R3-4	24" x 12"	1	2.00								
		W1-2L(30)(27)	24" x 24"	1	4.00								
		W1-5(30)(33)	30" x 30"	1	5.00								
[illegible] + 00		R5-1L	24" x 15"	1	2.19								
[illegible] + 00		R1-1(30)	30" DIT	1	5.00								
		D3-1				60" x 12"	1						
[illegible] + 00		R1-1(30)	30" DIT	1	5.00								
		R3-4	24" x 12"	1	2.00								
		W1-2L(30)(27)	24" x 24"	1	4.00								
		W1-5(30)(33)	30" x 30"	1	5.00								
[illegible] + 00		R5-1L	24" x 15"	1	2.19								
[illegible] + 00		R2-1(30)(35)	30" x 45"	1	10.00								
[illegible] + 00		D3-1				60" x 12"	1						
U. S. 27 NORTH													
[illegible] + 00		R1-1(30)	30" DIT	1	5.00								
[illegible] + 25		R3-3	24" x 12"	1	2.00								
		R3-2	24" x 12"	1	2.00								
		W1-4(24)(27)	24" x 24"	1	4.00								
		W1-5(30)(33)	30" x 30"	1	5.00								
		W6-1L	24" x 15"	1	2.19								
[illegible] + 00		R1-1(30)	30" DIT	1	5.00								
[illegible] + 00		R1-1(30)	30" DIT	1	5.00								
		R3-3	24" x 12"	1	2.00								
		R3-2	24" x 12"	1	2.00								
		W1-4(24)(27)	24" x 24"	1	4.00								
		W1-5(30)(33)	30" x 30"	1	5.00								
		R5-1L	24" x 15"	1	2.19								
[illegible] + 00		R1-1(30)	30" DIT	1	5.00								
		D3-1				60" x 12"	1						
GRANT STREET													
[illegible] + 00		R3-3	24" x 12"	1	2.00								
		R3-2	24" x 12"	1	2.00								
		W1-4(24)(27)	24" x 24"	1	4.00								
		W1-5(30)(33)	30" x 30"	1	5.00								
		R5-1L	24" x 15"	1	2.19								
[illegible] + 00		R1-1(30)	30" DIT	1	5.00								
[illegible] + 00		R1-1(30)	30" DIT	1	5.00								
[illegible] + 00		R1-1(30)	30" DIT	1	5.00								
[illegible] + 00		R1-1(30)	30" DIT	1	5.00								
		R3-3	24" x 12"	1	2.00								
		R3-2	24" x 12"	1	2.00								
		W1-4(24)(27)	24" x 24"	1	4.00								
		W1-5(30)(33)	30" x 30"	1	5.00								
		R5-1L	24" x 15"	1	2.19								
					46.06								80.16