8/6/2013
USER:fattar

PRF
PENTBLL

j:\2011044\752086\dgn\752086rc01(upper).dgn
GRWCOV

STATE	PROJECT NUMBER	SHEET NO.	TOTAL SHEETS
GA	BHNLB-9073-00(016), BRNLB-9073-00(018)	1	23

DEPARTMENT OF TRANSPORTATION
STATE OF GEORGIA

VOID

RIGHT OF WAY OF PROPOSED SPRING STREET VIADUCT REPLACEMENT OVER CSX RAILROAD FULTON COUNTY BHNLB-9073-00(016), BRNLB-9073-00(018) UPPER LEVEL

FEDERAL ROUTE No. : N/A
STATE ROUTE No. : N/A
P. I. No. : 752086 & 752560

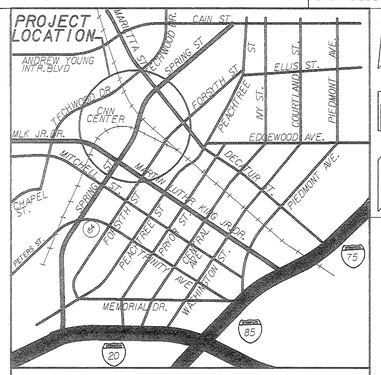

LOCATION SKETCH

CONVENTIONAL SIGNS

STATE OR COUNTY LINE
CITY LIMIT LINE
LAND LOT LINE
PROPERTY LINE
SURVEY OR BASE LINE
RIGHT OF WAY LINE: EXISTING; REQUIRED; LIMIT OF ACCESS; REQ'D R/W & LIMIT OF ACCESS; R/W MARKERS
FENCE
RAILROAD
POWER LINE
TELEPHONE LINE
POWER POLES
TELEPHONE OR TELEGRAPH POLES
HISTORICAL BOUNDARY

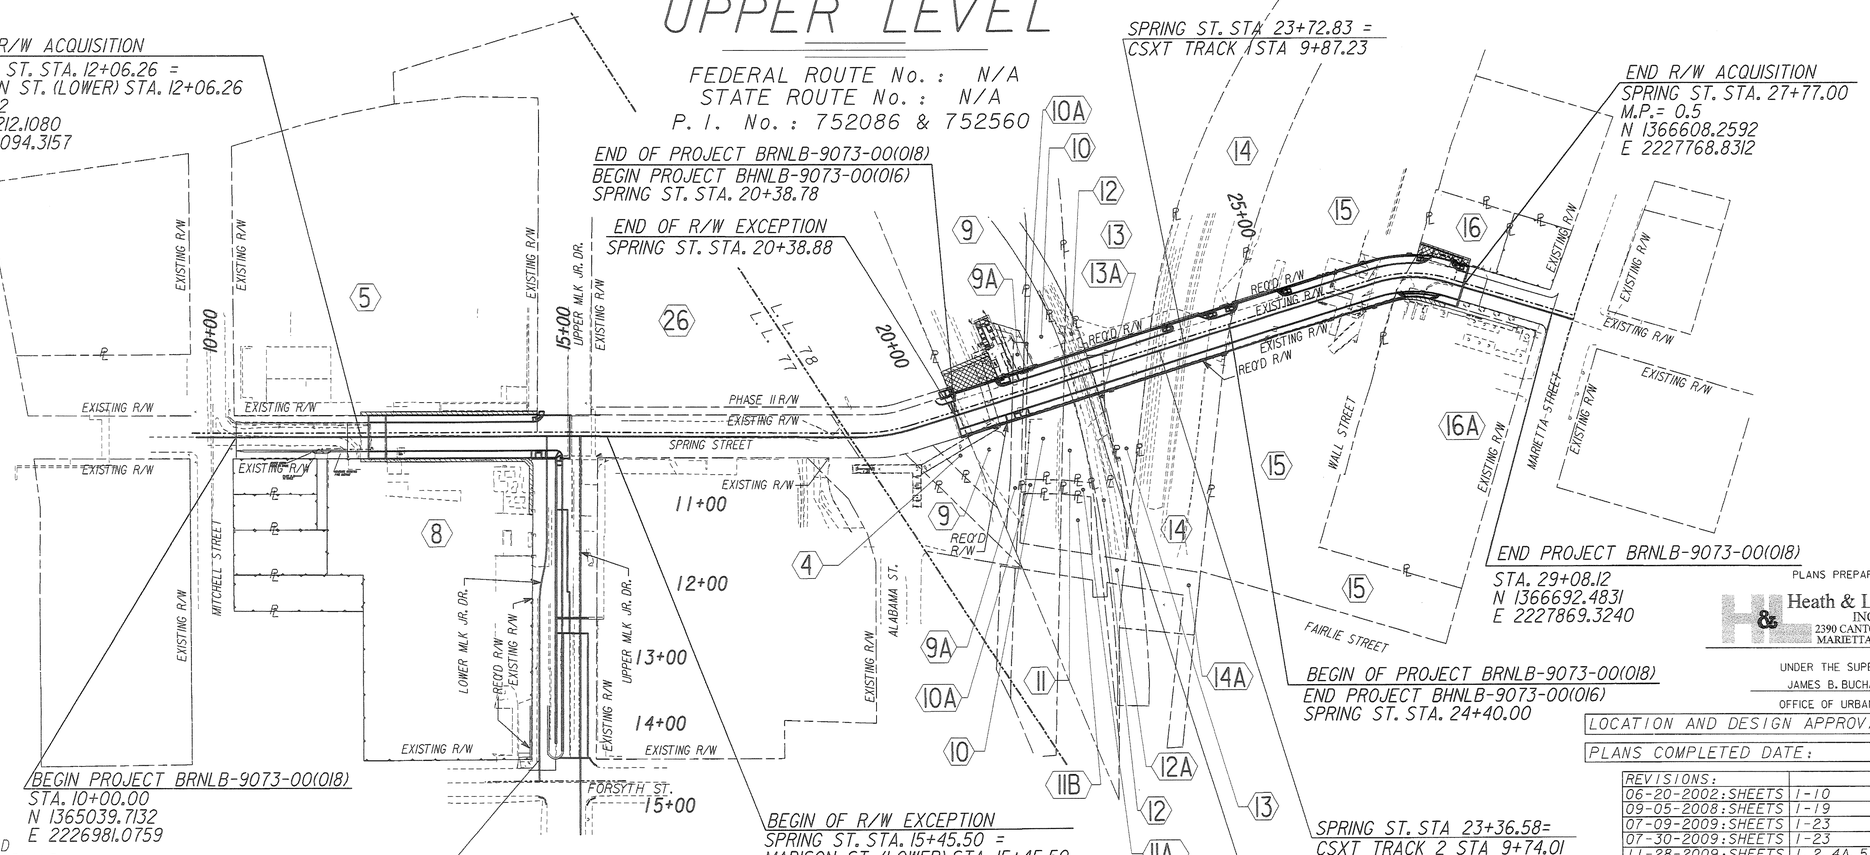

THIS PROJECT HAS BEEN PREPARED USING THE HORIZONTAL GA STATE PLANE COORDINATE SYSTEM OF 1985 (NAD 83) WEST ZONE, AND THE NORTH AMERICAN VERTICAL DATUM (NGVD 29).

BHNLB-9073-00(016)
BRNLB-9073-00(018)
FULTON COUNTY

LAND LOTS: 77 & 78
LAND DISTRICT: 14
G. M. D. : 1

LENGTH OF RIGHT OF WAY PROJECT	COUNTY NO. 121
	MILES
NET LENGTH OF RIGHT OF WAY	0.205
NET LENGTH OF EXCEPTIONS	0.093
GROSS LENGTH OF RIGHT OF WAY	0.298

THIS PROJECT IS LOCATED 100% IN FULTON COUNTY, THE CITY LIMITS OF ATLANTA, AND CONGRESSIONAL DISTRICT 5.

SCALE IN FEET
0 100 200 400

GEORGIA REGISTERED No. 030807 PROFESSIONAL ENGINEER FULTON COUNTY 8-6-2013

PLANS PREPARED BY
Heath & Lineback Engineers
INCORPORATED
2390 CANTON ROAD, BUILDING 200
MARIETTA, GEORGIA 30066-5393

UNDER THE SUPERVISION OF
JAMES B. BUCHAN, P.E.
OFFICE OF URBAN DESIGN

LOCATION AND DESIGN APPROVAL DATE: 9/13/2001

PLANS COMPLETED DATE: 10/26/2000

REVISIONS:	
06-20-2002: SHEETS	1-10
09-05-2008: SHEETS	1-19
07-09-2009: SHEETS	1-23
07-30-2009: SHEETS	1-23
11-28-2009: SHEETS	1, 2, 4A, 5-13, 16, 18-21
05-07-2010: SHEETS	1, 2, 4A-10, 12-15, 17-19, 21-23
09-01-2010: SHEETS	1, 2, 4A, 22
01-17-2011: SHEETS	4A, 8-10, 13-15, 17-18, 22-23
11-08-2011: SHEETS	1, 2, 4A, 6, 11-13, 15, 16, 21
11-17-2011: SHEETS	1, 2, 4A, 6, 12, 23
01-09-2012: SHEETS	1, 2, 4A, 6, 12, 23
01-30-2012: SHEETS	1, 2, 4A, 6, 15, 18, 20, 22, 23
02-17-2012: SHEETS	1, 4B, 10
06-18-2013: SHEETS	1, 2, 4B, 5-8, 12-14, 16, 17, 21, 22
07-10-2013: SHEETS	1, 2, 4B, 6, 14, 15, 17, 19, 22-23
07-19-2013: SHEETS	1, 2, 4B, 6, 13-14, 17-23
07-25-2013: SHEETS	1, 2, 4B, 20
08-06-2013: SHEETS	1, 2, 4B, 12-14, 16, 17

3/17/2007