RP-AP (57)(3) 8 SWM
Sheet 7 of 16
Revised 4-26-57
May 9, 1957

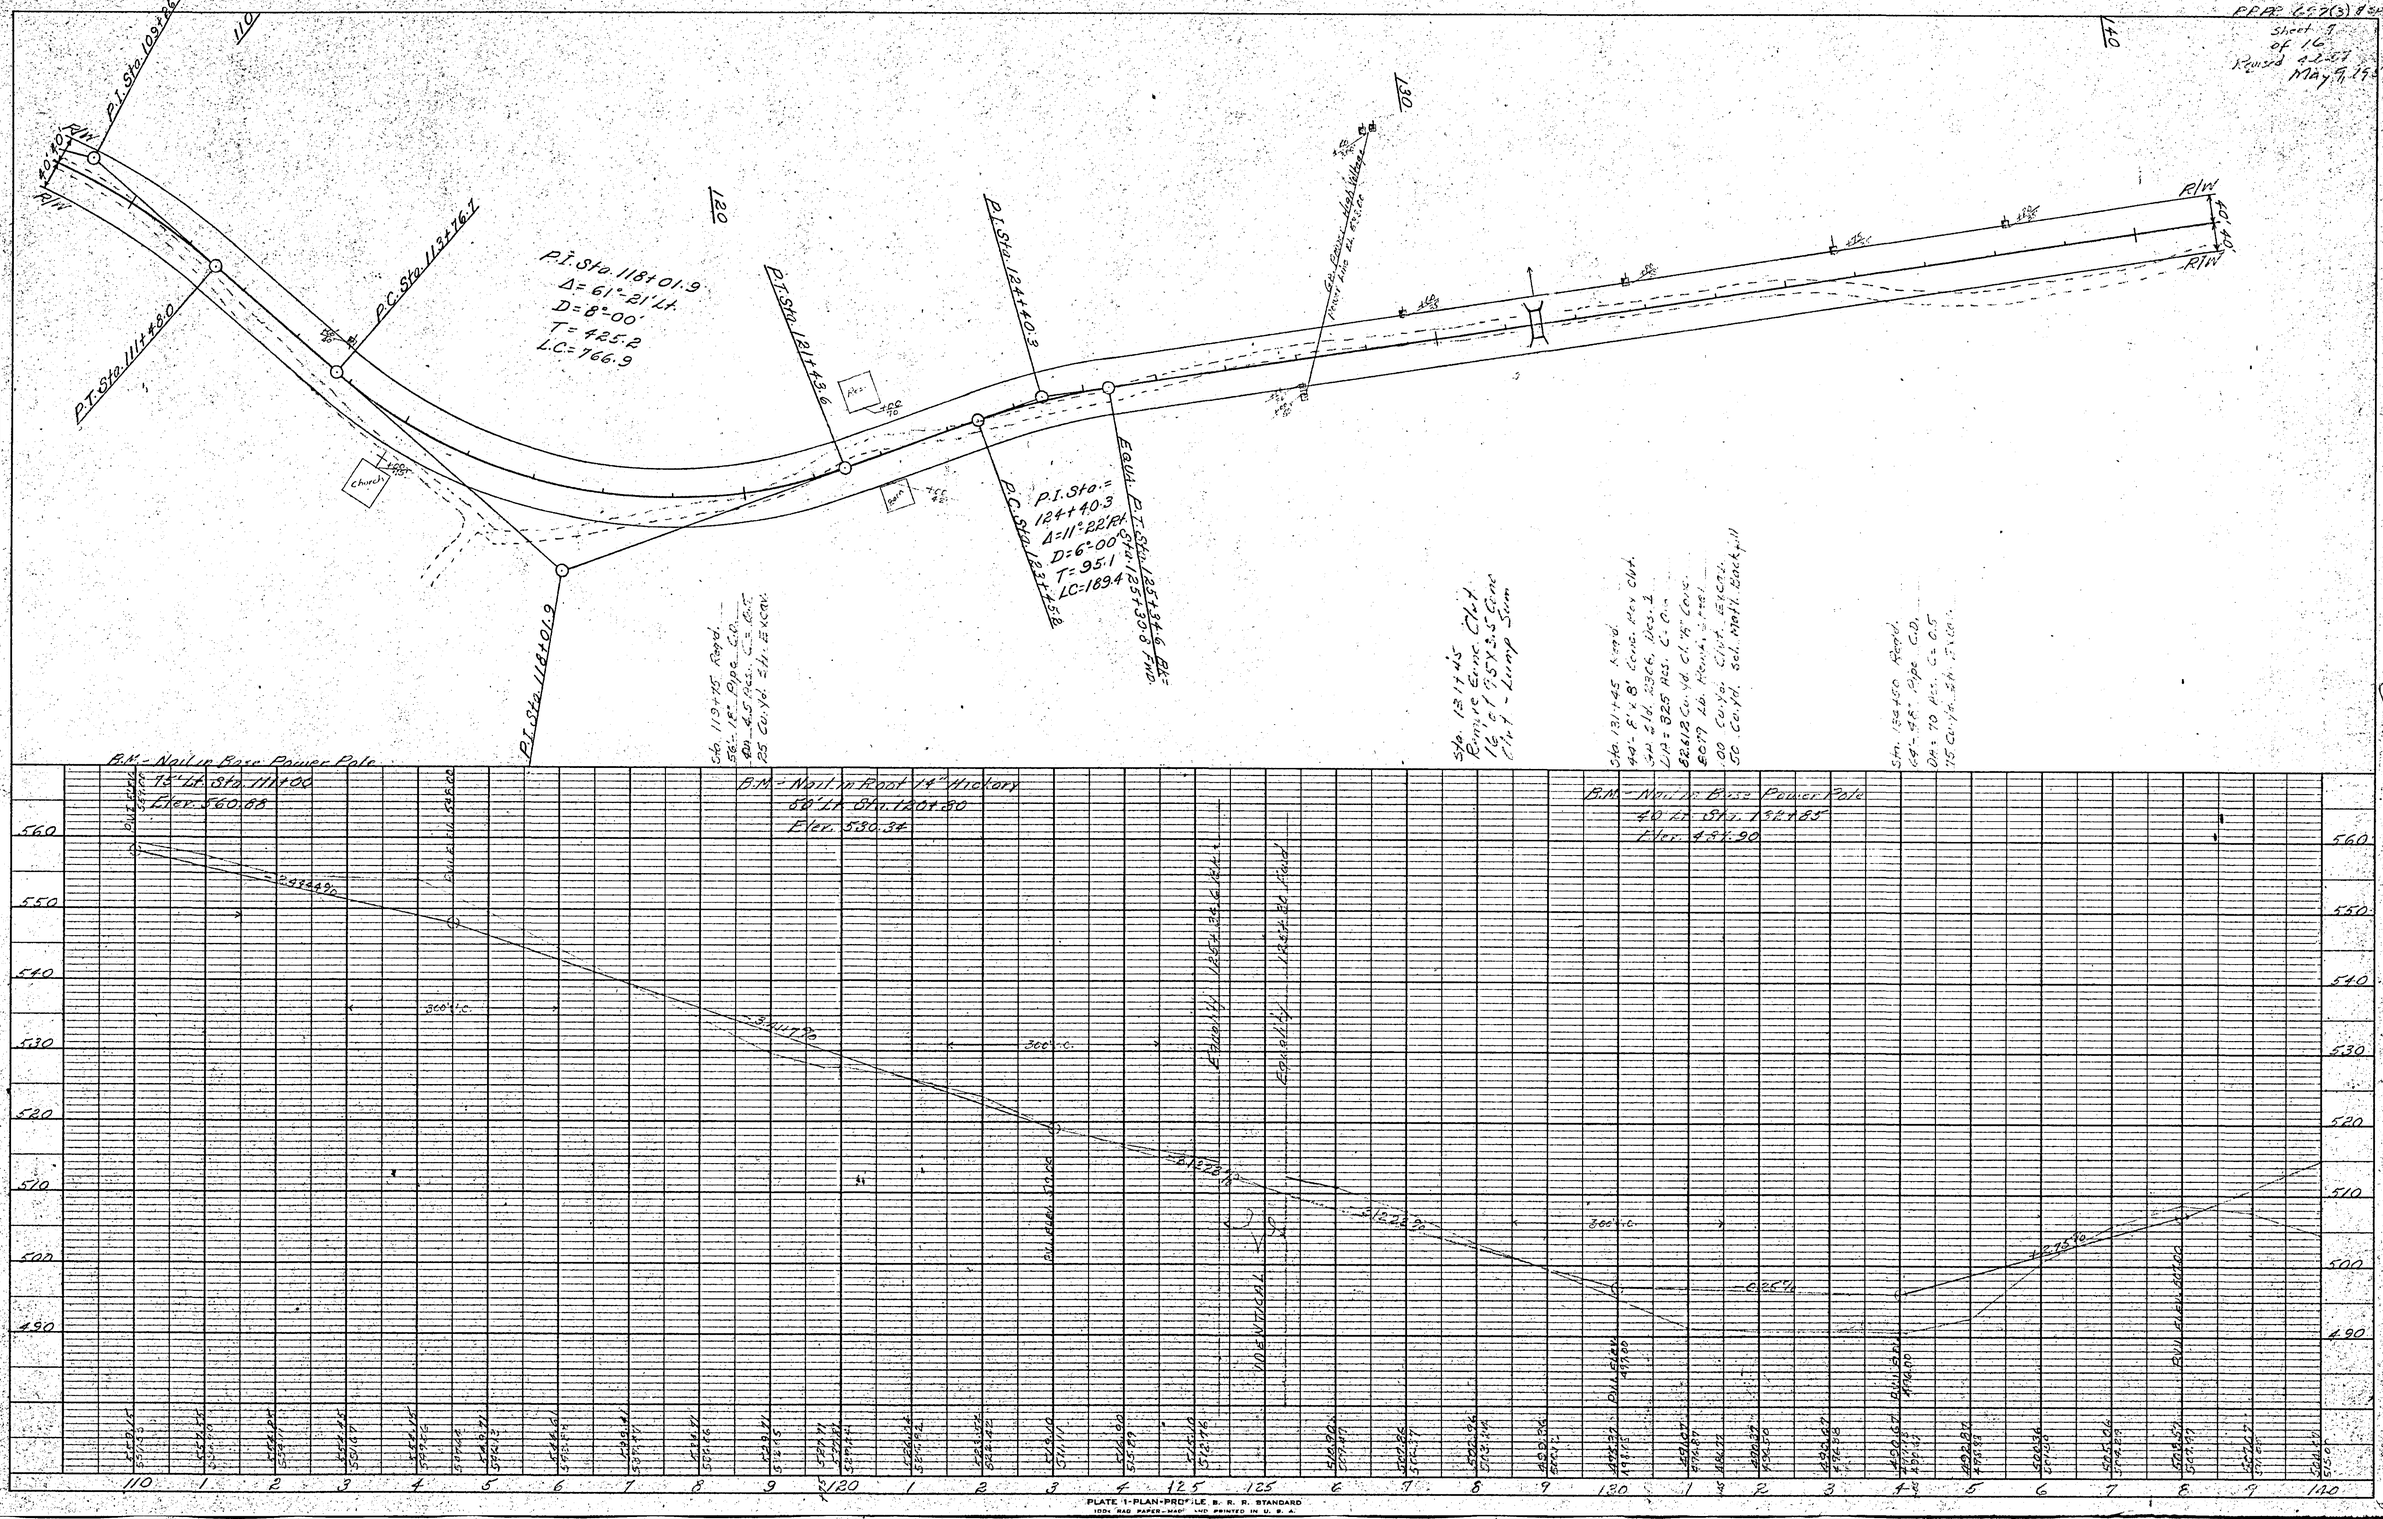

PLAN
PURCHTED
PLOTTED
NOTE BOOK
ALIGNMENT CHECKED
RT. OF WAY CHECKED
NO.
BY
DATE

PROFILE
PLOTTED
NOTE BOOK
GRADES CHECKED
STRUCTURE NOTANS CH'KD.
NO.
BY
DATE