	GA.	BA(4) PR 378-B(2)		58	11	29

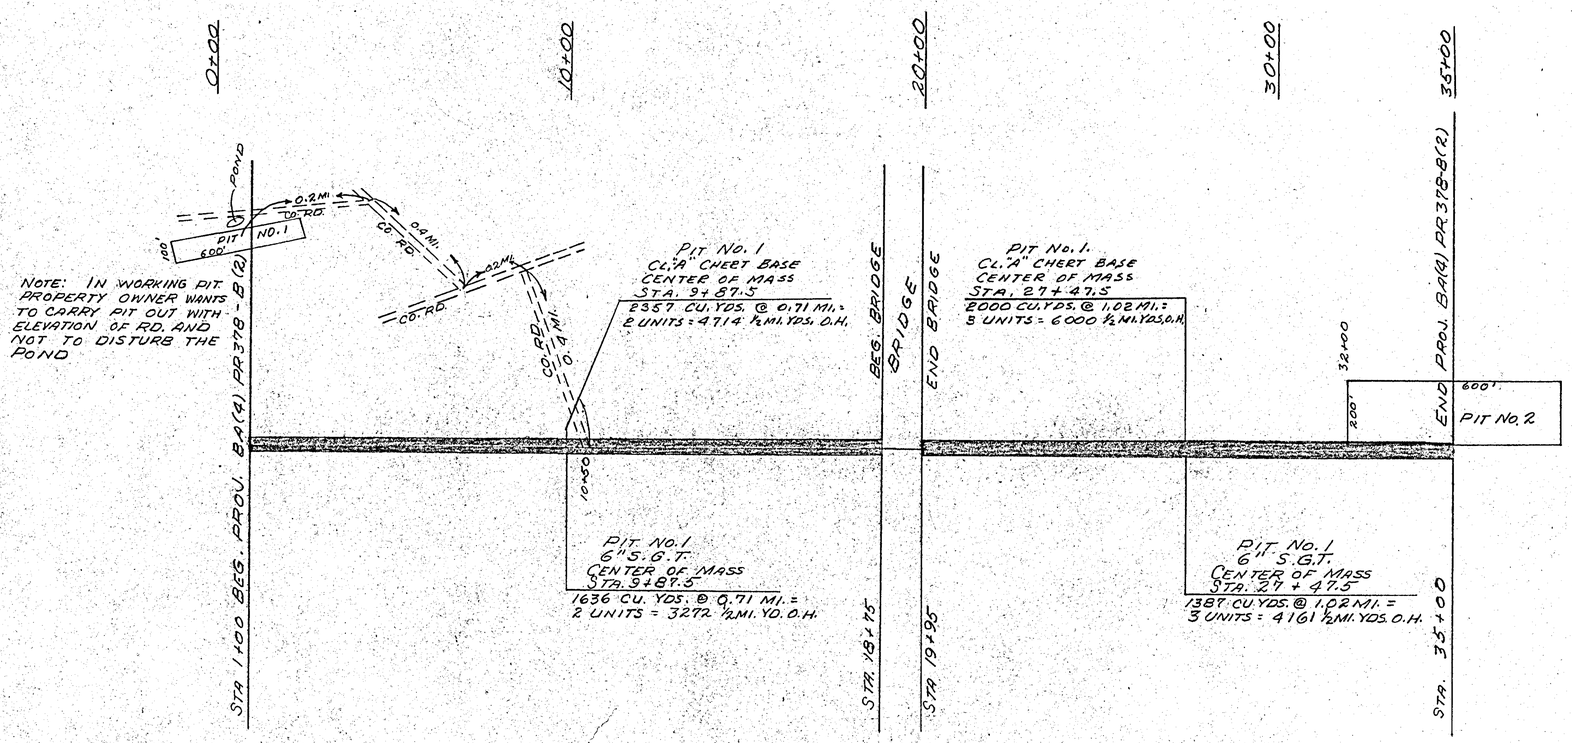

NOTE: SCARIFY PIT AFTER MATERIAL IS REMOVED. CARRY PIT DOWN UNIFORM IN REMOVING MATERIAL. FENCES TO BE TAKEN CARE OF AND REPLACED. ALSO POWER POLES TO BE TAKEN CARE OF.

PIT NO.	1	2
PROPERTY OWNER	W.E. LITTLEJOHN	LAFAYETTE CLARKSON
ADDRESS	RT. 2 LAFAYETTE, GA.	RT. 1 TRION, GA.
TYPE MATERIAL	CHERT	BORROW
EST. QUANTITY AVAILABLE	17000 CU. YDS.	25000 CU. YDS.
DEPTH OF OVERBURDEN	NONE	NONE
AVE. DEPTH MAT'L	10 FT.	6 FT
PIT AREA	1.1 ACRES	2.7 ACRES
CLEARING & GRUBBING	NONE	1.0 ACRES
PRICE PER CU. YD.	$0.05	$0.03
DATE OPTION OBTAINED	OCT. 24, 1958	OCT. 24, 1958
DATE OPTION EXPIRES	MAR. 30, 1960	MAR. 30, 1960

NOTE:
MATERIAL FROM W.E. LITTLEJOHN FOR SUBGRADE TREATMENT TO MEET REQUIREMENTS OF CLASS "C" CLAY SOILS, ARTICLE 810.25 OF STATE HIGHWAY DEPARTMENT OF GEORGIA STANDARD SPECIFICATION DATED MAY 1, 1956

BORROW MATERIAL FROM LAFAYETTE CLARKSON PIT WILL REQUIRE 6 INCHES SUBGRADE TREATMENT WHERE NECESSARY.

STATE HIGHWAY DEPARTMENT
OF GEORGIA
WALKER COUNTY
PROJ. BA(4) PR 378-B(2)
PIT LOCATION & OVERHAUL CHART

NO SCALE