ORIGINAL SURVEY		BY	DATE
	SURVEYED		
	PLOTTED		
NOTE BOOK	TEMPLATE		
	AREAS		
NO.	AREAS CHECKED		

FINAL SURVEY		BY	DATE
	SURVEYED		
	PLOTTED		
NOTE BOOK	TEMPLATE		
	AREAS		
NO.	AREAS CHECKED		

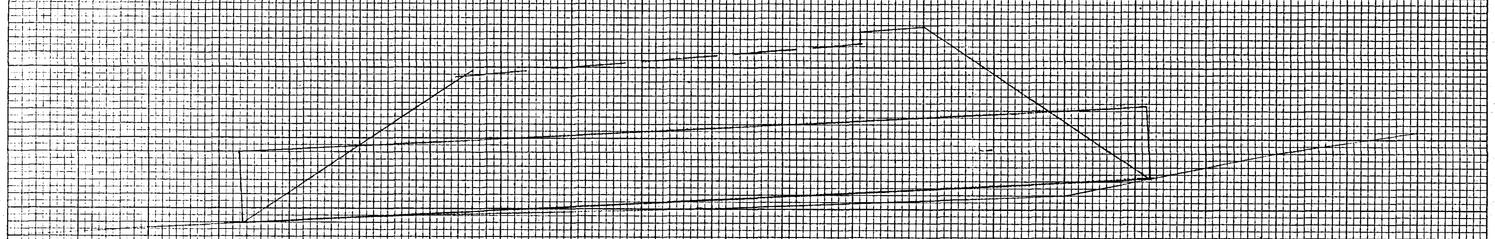

27+00
F10.3
65' 54" C.D. PIPE
6% GRADE FL. ELEV. 499.8
19 CU. YDS. SELECTED MATERIAL BACKFILL

H= 4.4

6° CURVE LT.
S.E. = 08'/FT
F.W. = 2.0
T = 18'

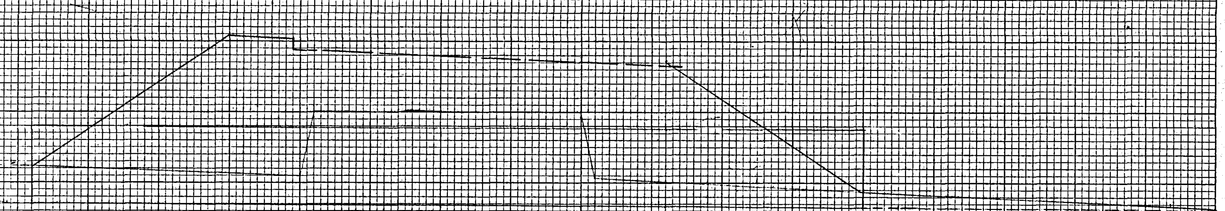

6° CURVE RT.
S.E. = 08'/FT
F.W. = 2.0
T = 18.0
P.T. 10+46.1
STA. 11+66.1 ENDS.E

10+77
F3.9
84'-54" C.D. PIPE (45° SKEW LT.)
.5% GRADE FL. ELEV. = 487.4
37 CU. YDS. STRUCTURE EXCAV.
10 CU. YDS. DITCH EXCAV.
27 CU. YDS. SELECTED MATERIAL BACKFILL

H= 6.4

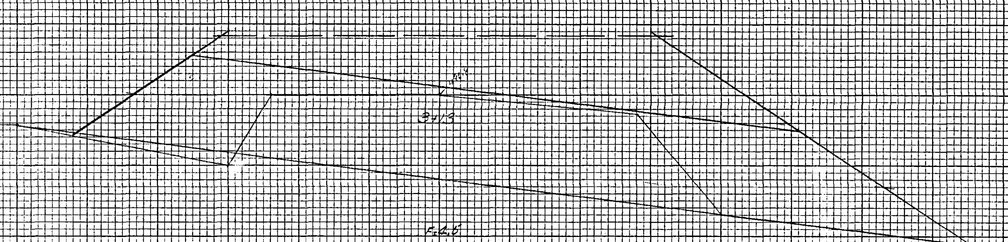

F4.5

53'-78" STR. PLATE C.D. PIPE (BEVELED ENDS)
FL. ELEV. 490.8 12.5% GRADE
63 CU. YDS. STRUCTURE EXCAV.
19 CU. YDS. SELECTED MAT'L BACKFILL

H= 5.7

PLATE 3 - CROSS SECTION O. P. R. & R. E. STANDARD
KEUFFEL & ESSER CO., NEW YORK
K. & E. CO. NO. 347-50

3	GA.	PR-3-78 B-(2)	58	24	29