9/5/02 10:36:58 AM \\GDOT-DSN1\GOPLOT\QCF\D7_8830_MYLAR.QCF TROUPM G:\SQUAD1\M001732\PLOTFILES\DAM12.PRF

STATE	PROJECT NUMBER	SHEET NO.	TOTAL SHEETS
GA.	NHS-M001-00(732)	127	159

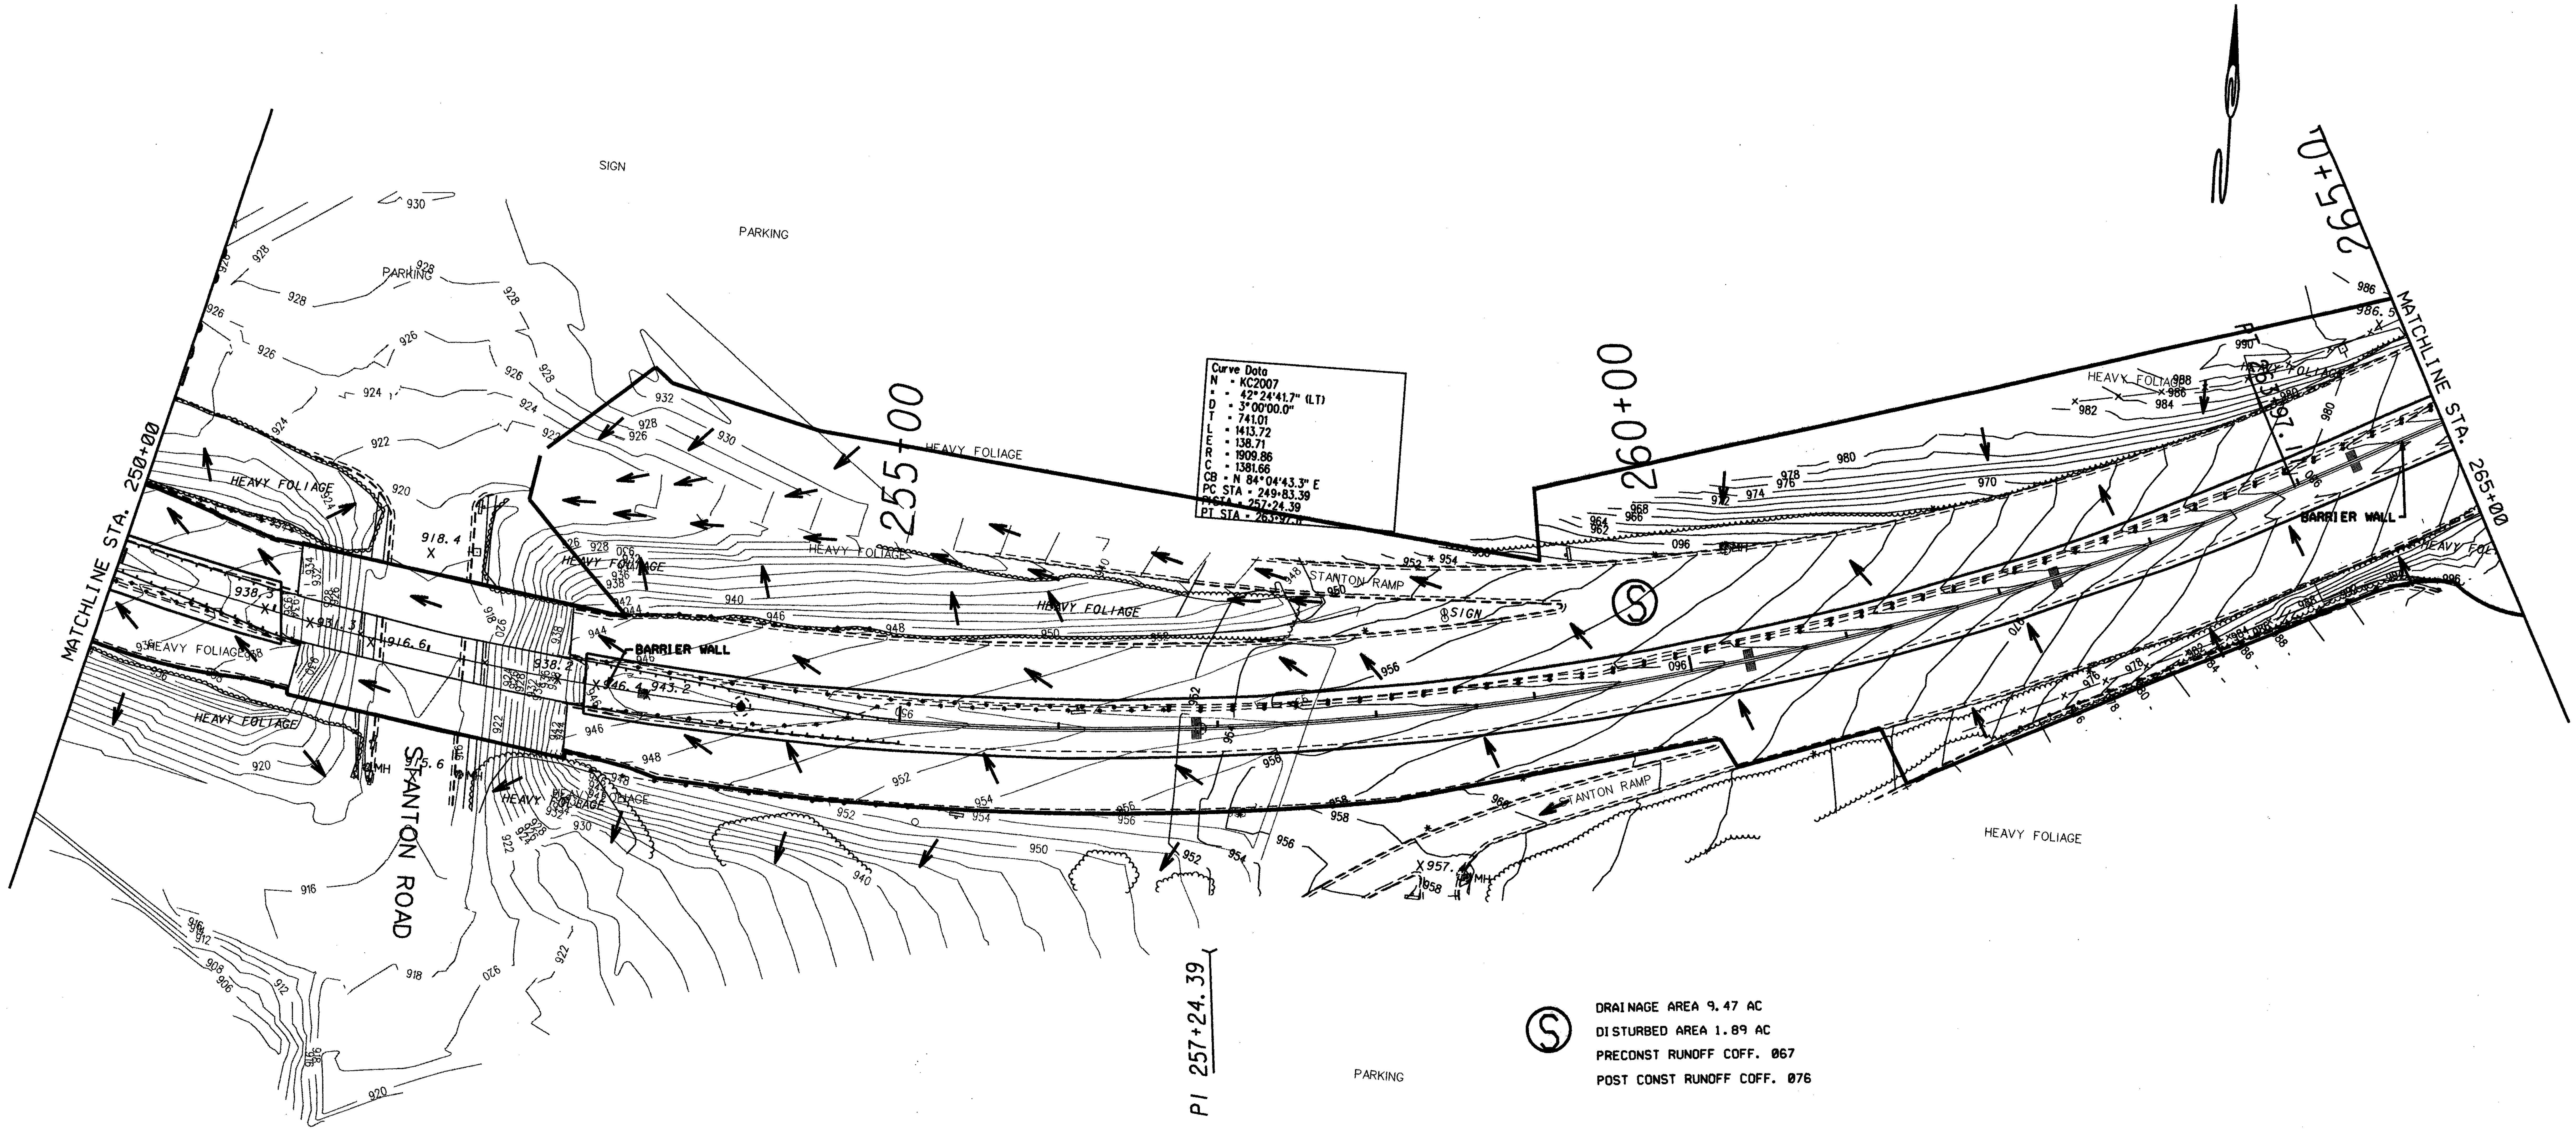

SCALE IN FEET
0 50 100 200

STATE ROUTE 166 - LANGFORD PKWY
MEDIAN IMPROVEMENT

DRAINAGE AREA MAP

SHEET NO. 12 OF 18

9/5/02 10:36:58 AM \\GDOT-DSN1\GOPLOT\QCF\D7_8830_MYLAR.QCF TROUPM G:\SQUAD1\M001732\PLOTFILES\DAM12.PRF D7-CHAMBLEE