DATETIME$$$ TIME$$$
USER $$PENTABLE$$ DGN

COUNTY	PROJECT NUMBER	SHEET NO.	TOTAL SHEETS
BARTOW/GORDON	NHS-M002-00(789)	26	116

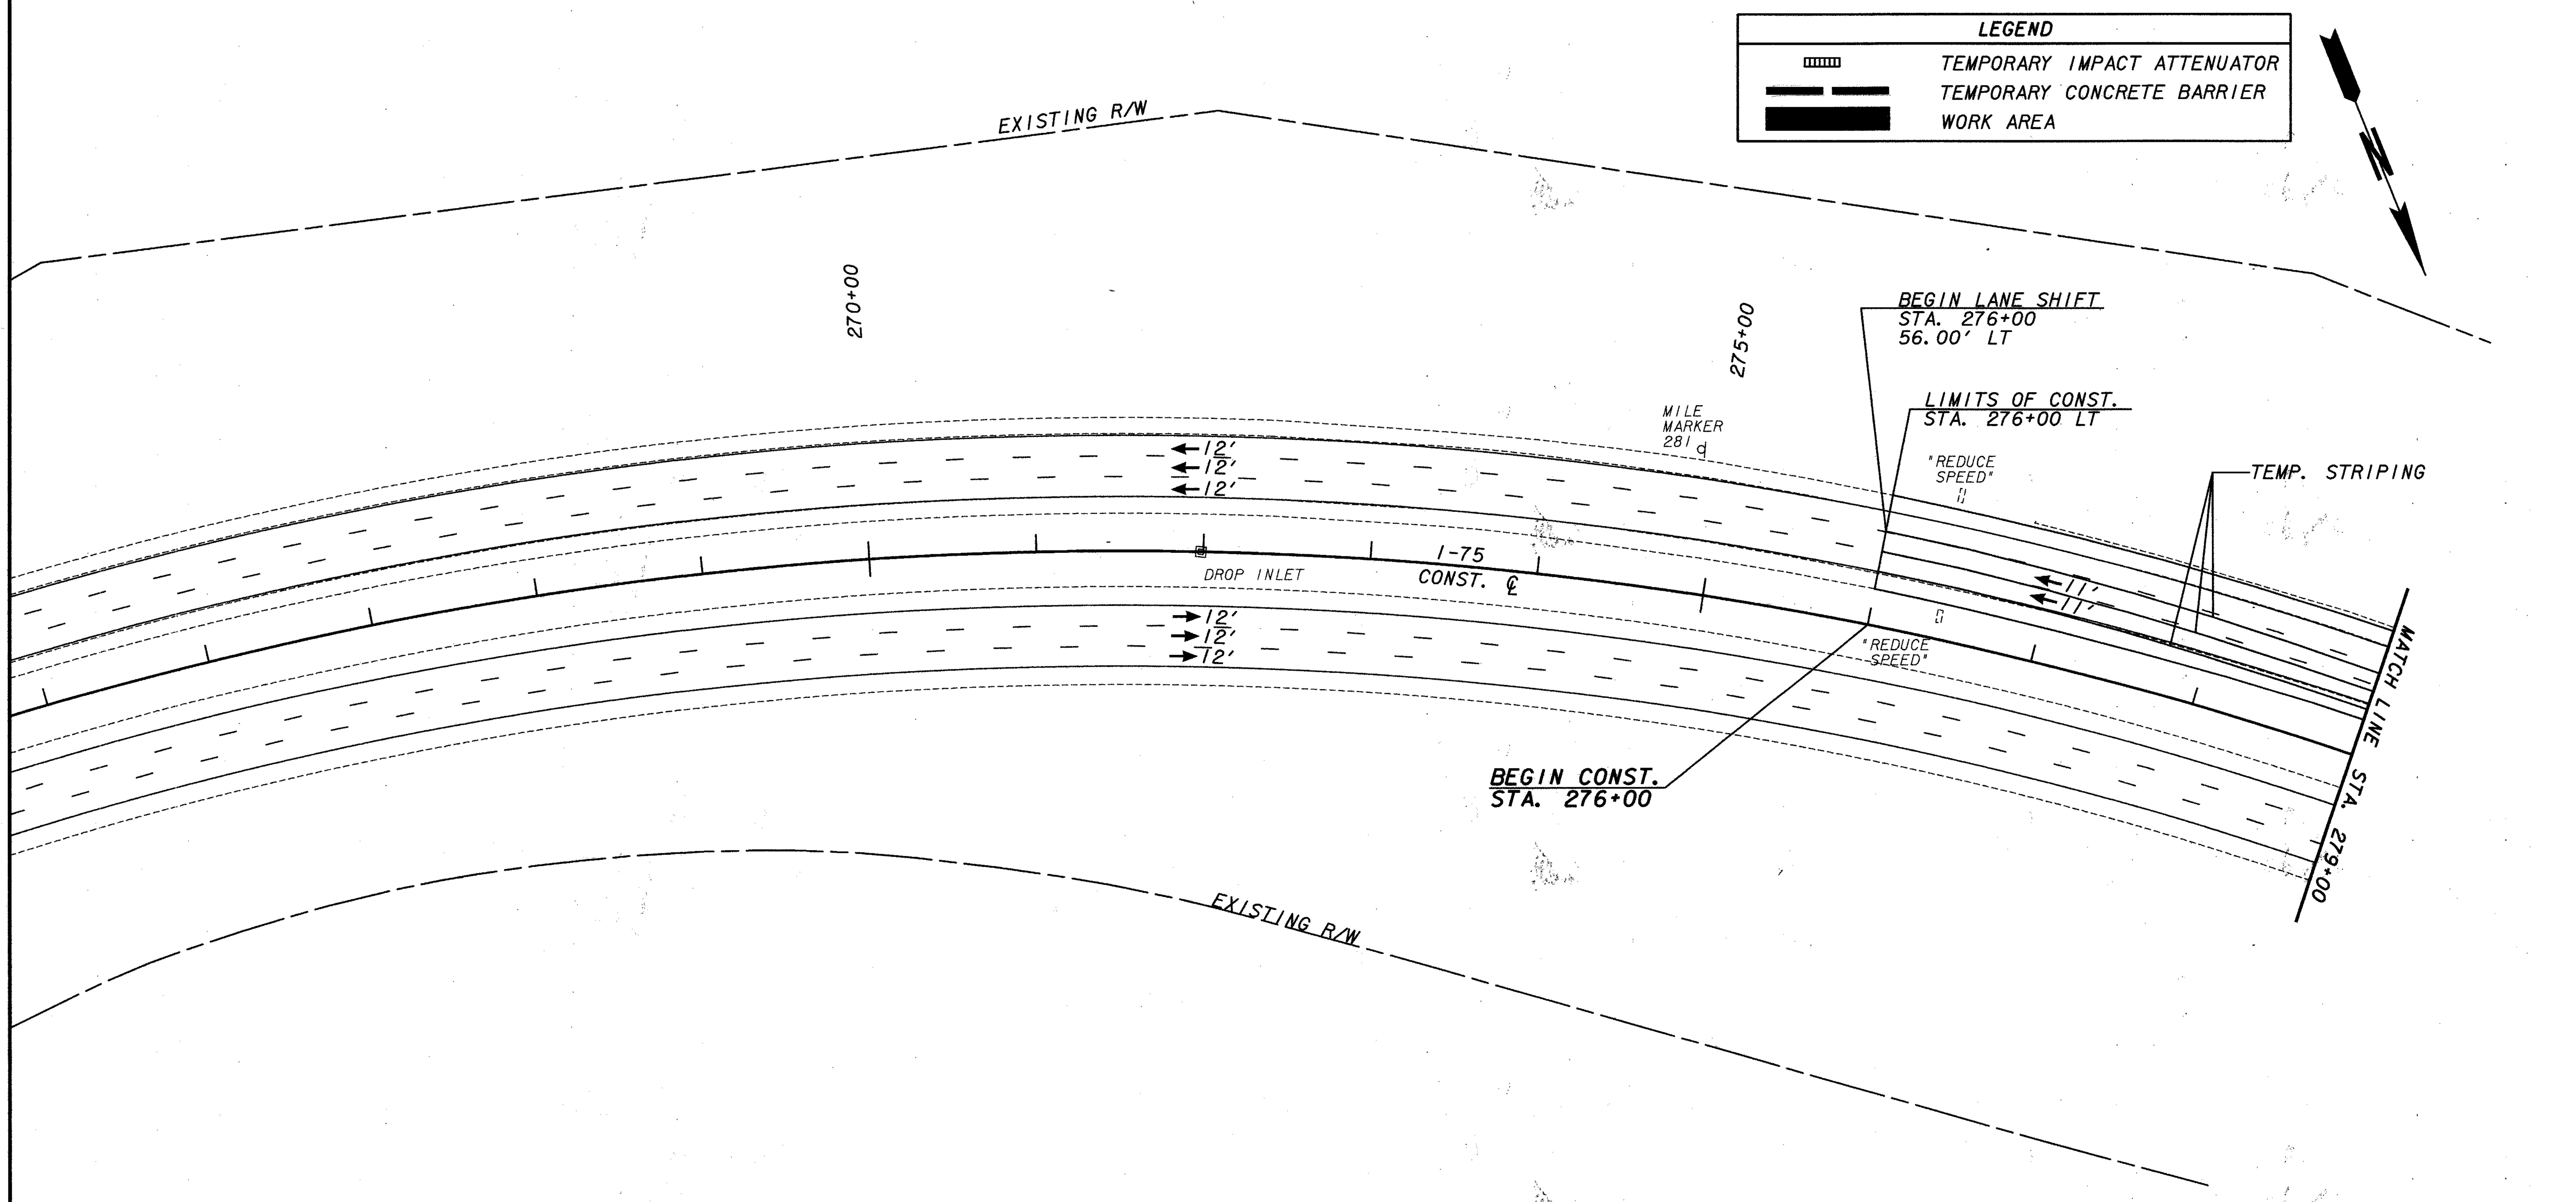

STAGE 2

PROPERTY AND EXISTING R/W LINE	ℙ
REQUIRED R/W LINE	
CONSTRUCTION LIMITS	C F
EASEMENT FOR CONSTR & MAINTENANCE OF SLOPES	
EASEMENT FOR CONSTR OF SLOPES	
EASEMENT FOR CONSTR OF DRIVES	

BEGIN LIMIT OF ACCESS................BLA
END LIMIT OF ACCESS..............ELA
LIMIT OF ACCESS
R/W AND LIMIT OF ACCESS

J.B. TRIMBLE, INC.
6445 Powers Ferry Road,
Suite 100
Atlanta, GA 30339

SCALE IN FEET
0 50 100 200

REVISION DATES

STATE OF GEORGIA
DEPARTMENT OF TRANSPORTATION
OFFICE: MAINTENANCE

CONSTRUCTION STAGING PLAN

BRIDGE No. 1
I-75 SOUTHBOUND OVER
JOE STELLA DR.

DRAWING No. 19-04

GPLN

...\dgn\roadway\br-1\789motp1.dgn 06/16/2005 09:49:20 AM