USE ON CONSTRUCTION

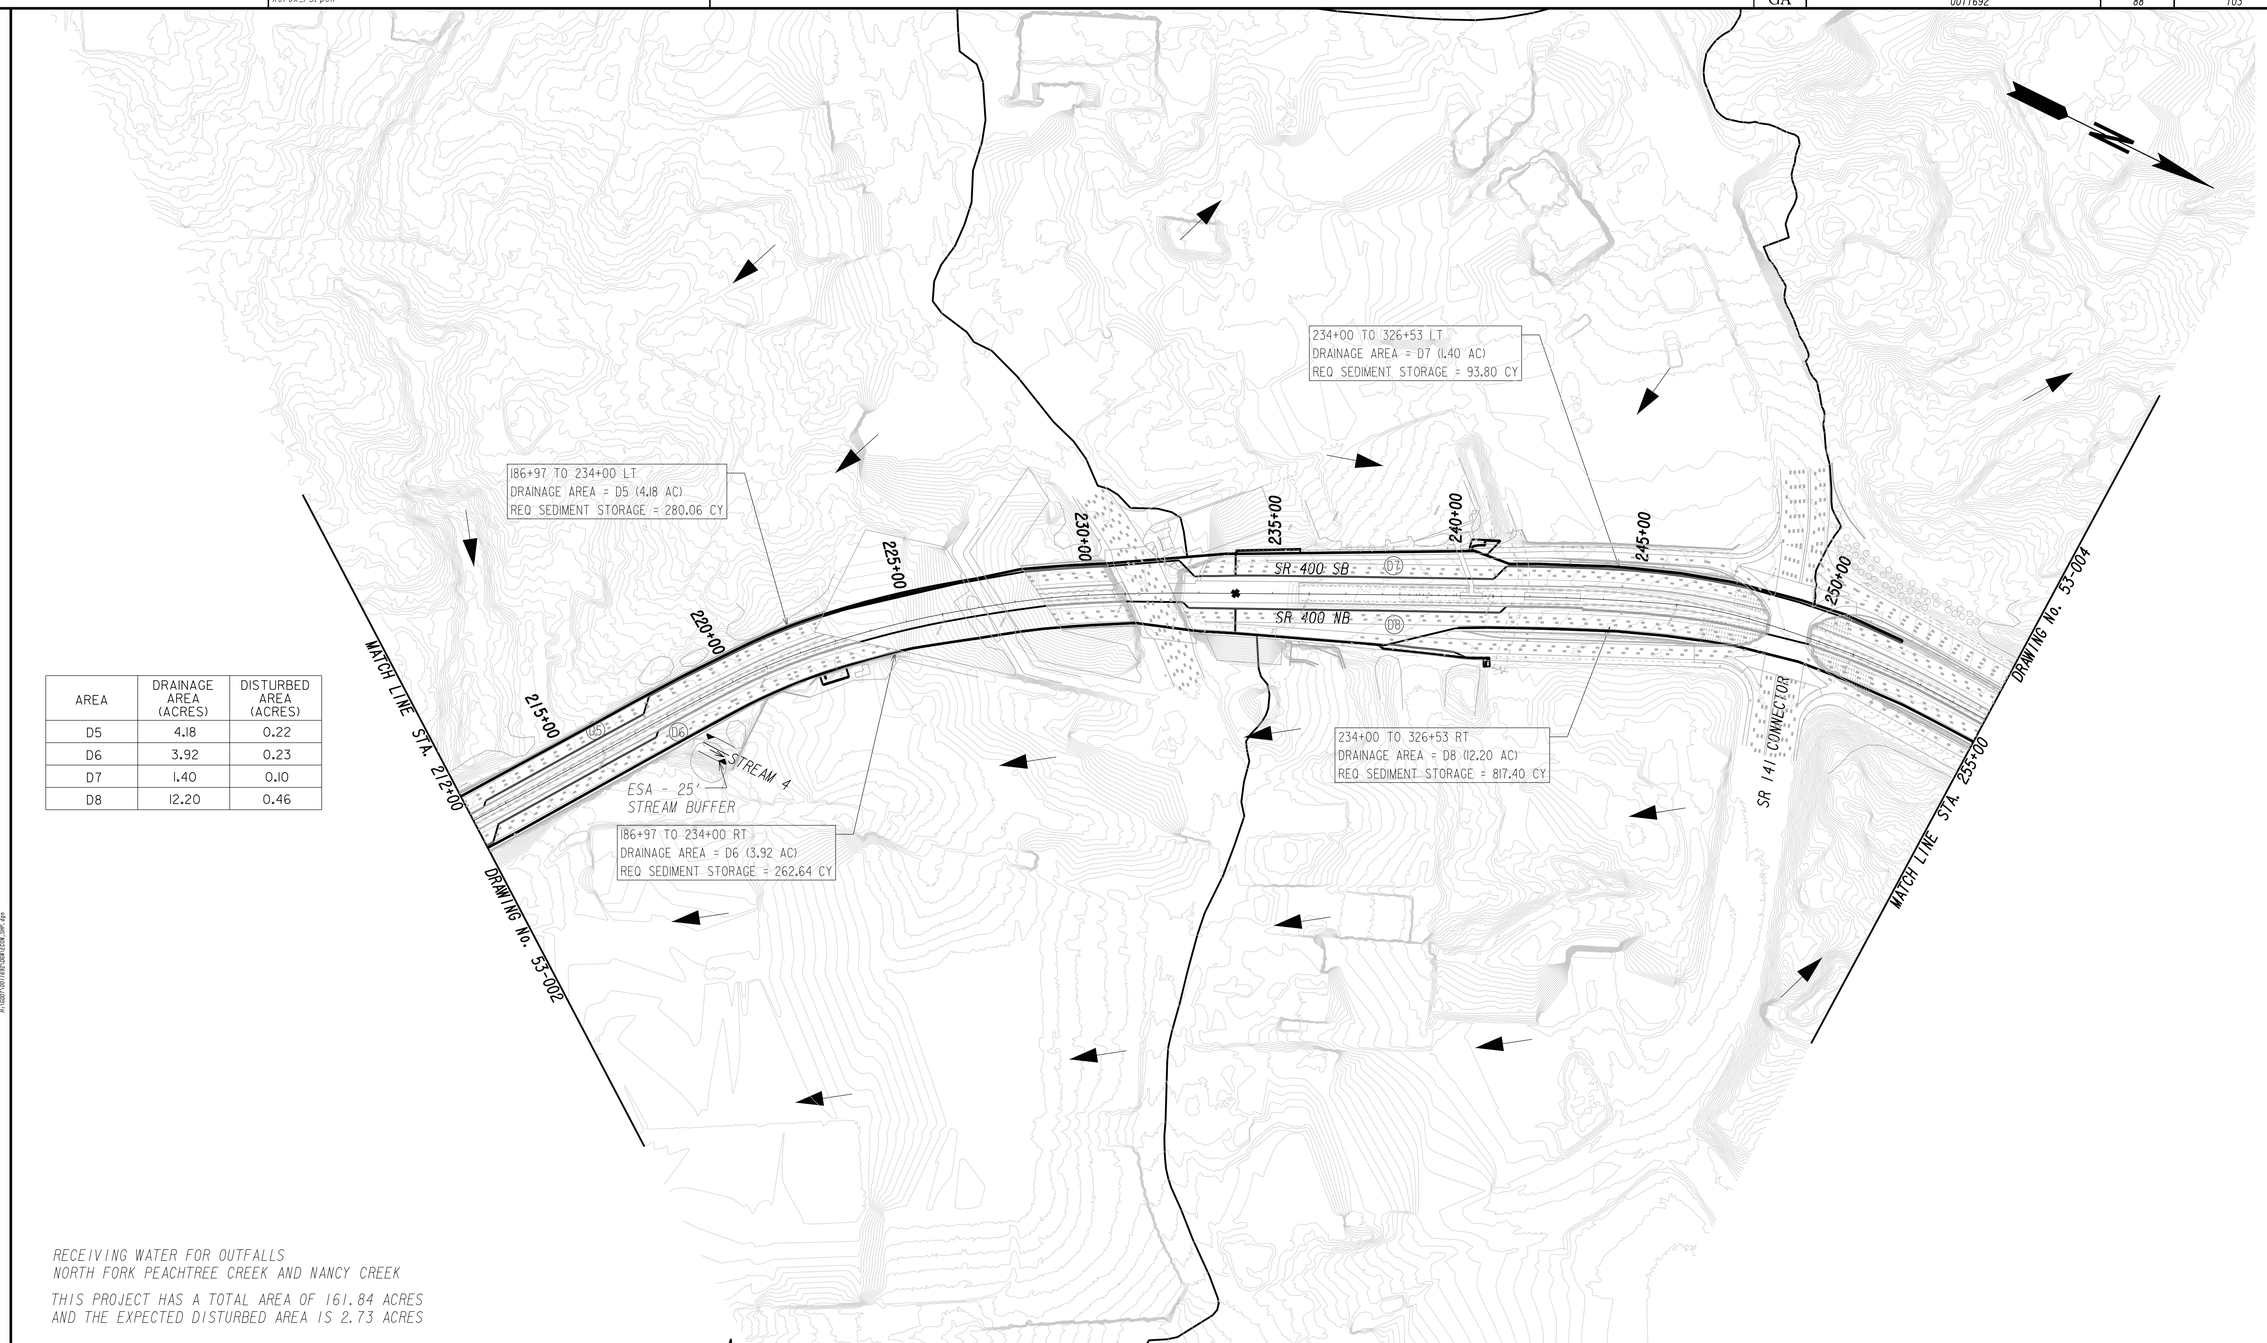

AREA	DRAINAGE AREA (ACRES)	DISTURBED AREA (ACRES)
D5	4.18	0.22
D6	3.92	0.23
D7	1.40	0.10
D8	12.20	0.46

RECEIVING WATER FOR OUTFALLS
NORTH FORK PEACHTREE CREEK AND NANCY CREEK

THIS PROJECT HAS A TOTAL AREA OF 161.84 ACRES
AND THE EXPECTED DISTURBED AREA IS 2.73 ACRES

GSWCC LEVEL II Certification #0000007827

GEORGIA REGISTERED No. 30086 PROFESSIONAL ENGINEER 4/16/2014 MICHAEL R. MOSELEY, JR.

ATKINS

SCALE IN FEET
0 200 400 800

REVISION DATES
03/27/2014
04/16/2014

STATE OF GEORGIA
DEPARTMENT OF TRANSPORTATION
OFFICE: PROGRAM DELIVERY

EROSION CONTROL DRAINAGE AREA MAP

SR 400 I-85 TO I-285

DRAWING No. 53-003

12/14/2012 GPLN