USE ON CONSTRUCTION

RECEIVING WATER FOR OUTFALLS
NORTH FORK PEACHTREE CREEK AND NANCY CREEK

THIS PROJECT HAS A TOTAL AREA OF 161.84 ACRES
AND THE EXPECTED DISTURBED AREA IS 2.73 ACRES

AREA	DRAINAGE AREA (ACRES)	DISTURBED AREA (ACRES)
D7	1.40	0.10
D8	12.20	0.46
D9	10.18	0.40
D10	8.30	0.27

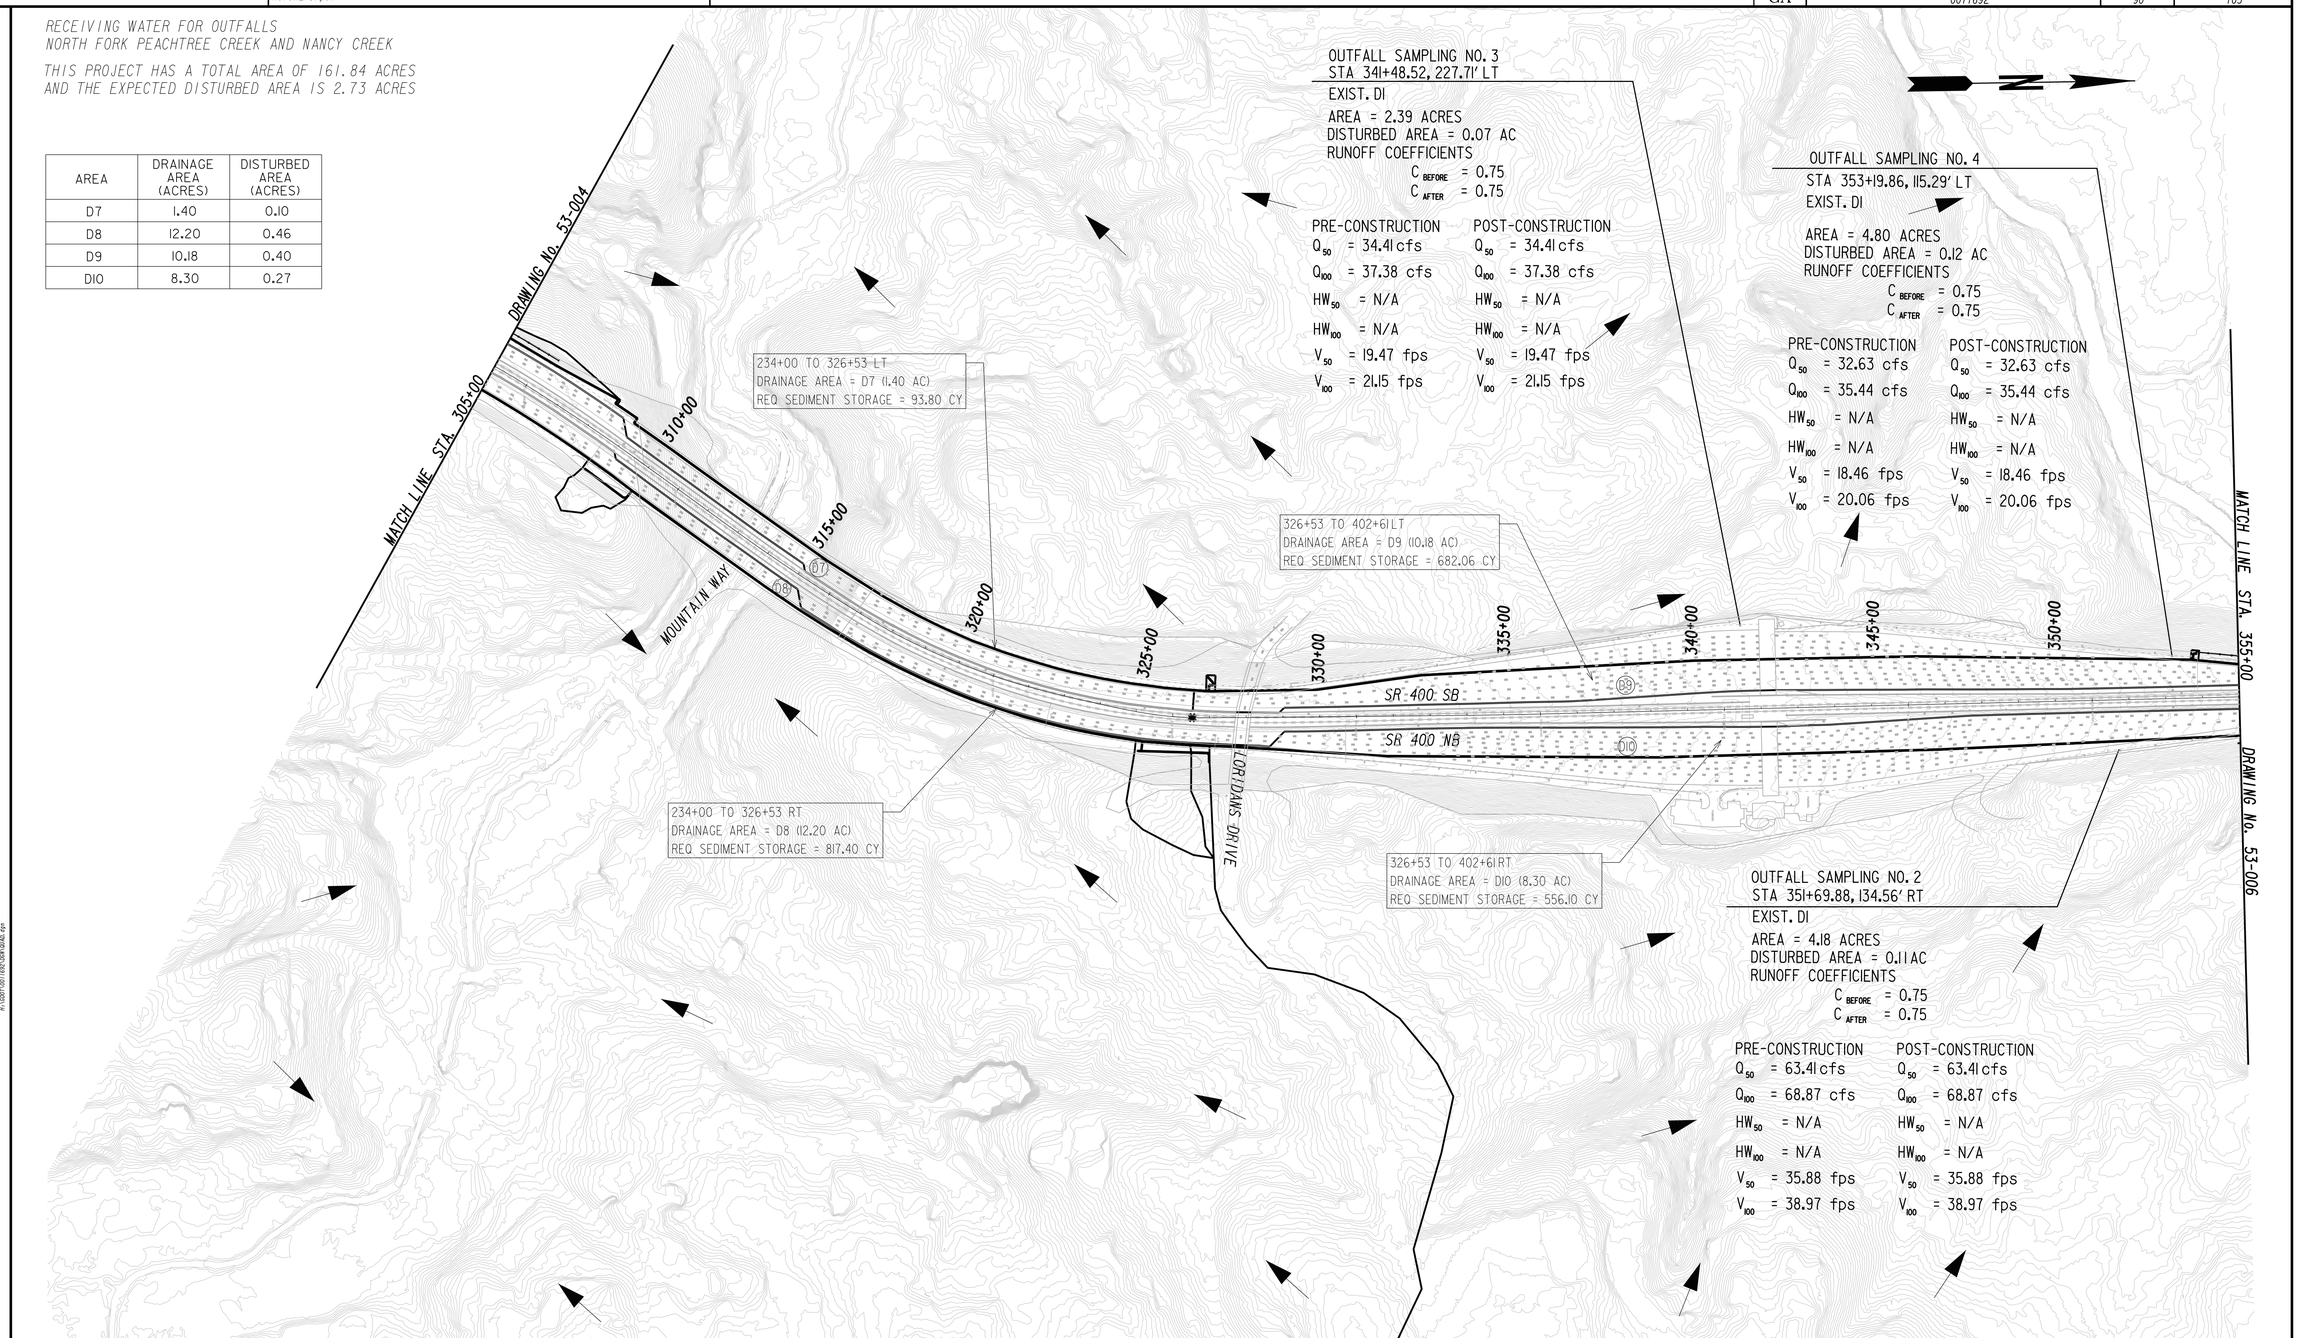

GSWCC LEVEL II Certification #0000007827

ATKINS

SCALE IN FEET
0 200 400 800

REVISION DATES		
04/16/2014		

STATE OF GEORGIA
DEPARTMENT OF TRANSPORTATION
OFFICE: PROGRAM DELIVERY

EROSION CONTROL DRAINAGE AREA MAP

SR 400 FROM I-85 TO I-285

DRAWING No. 53-005

12/14/2012 GPLN